


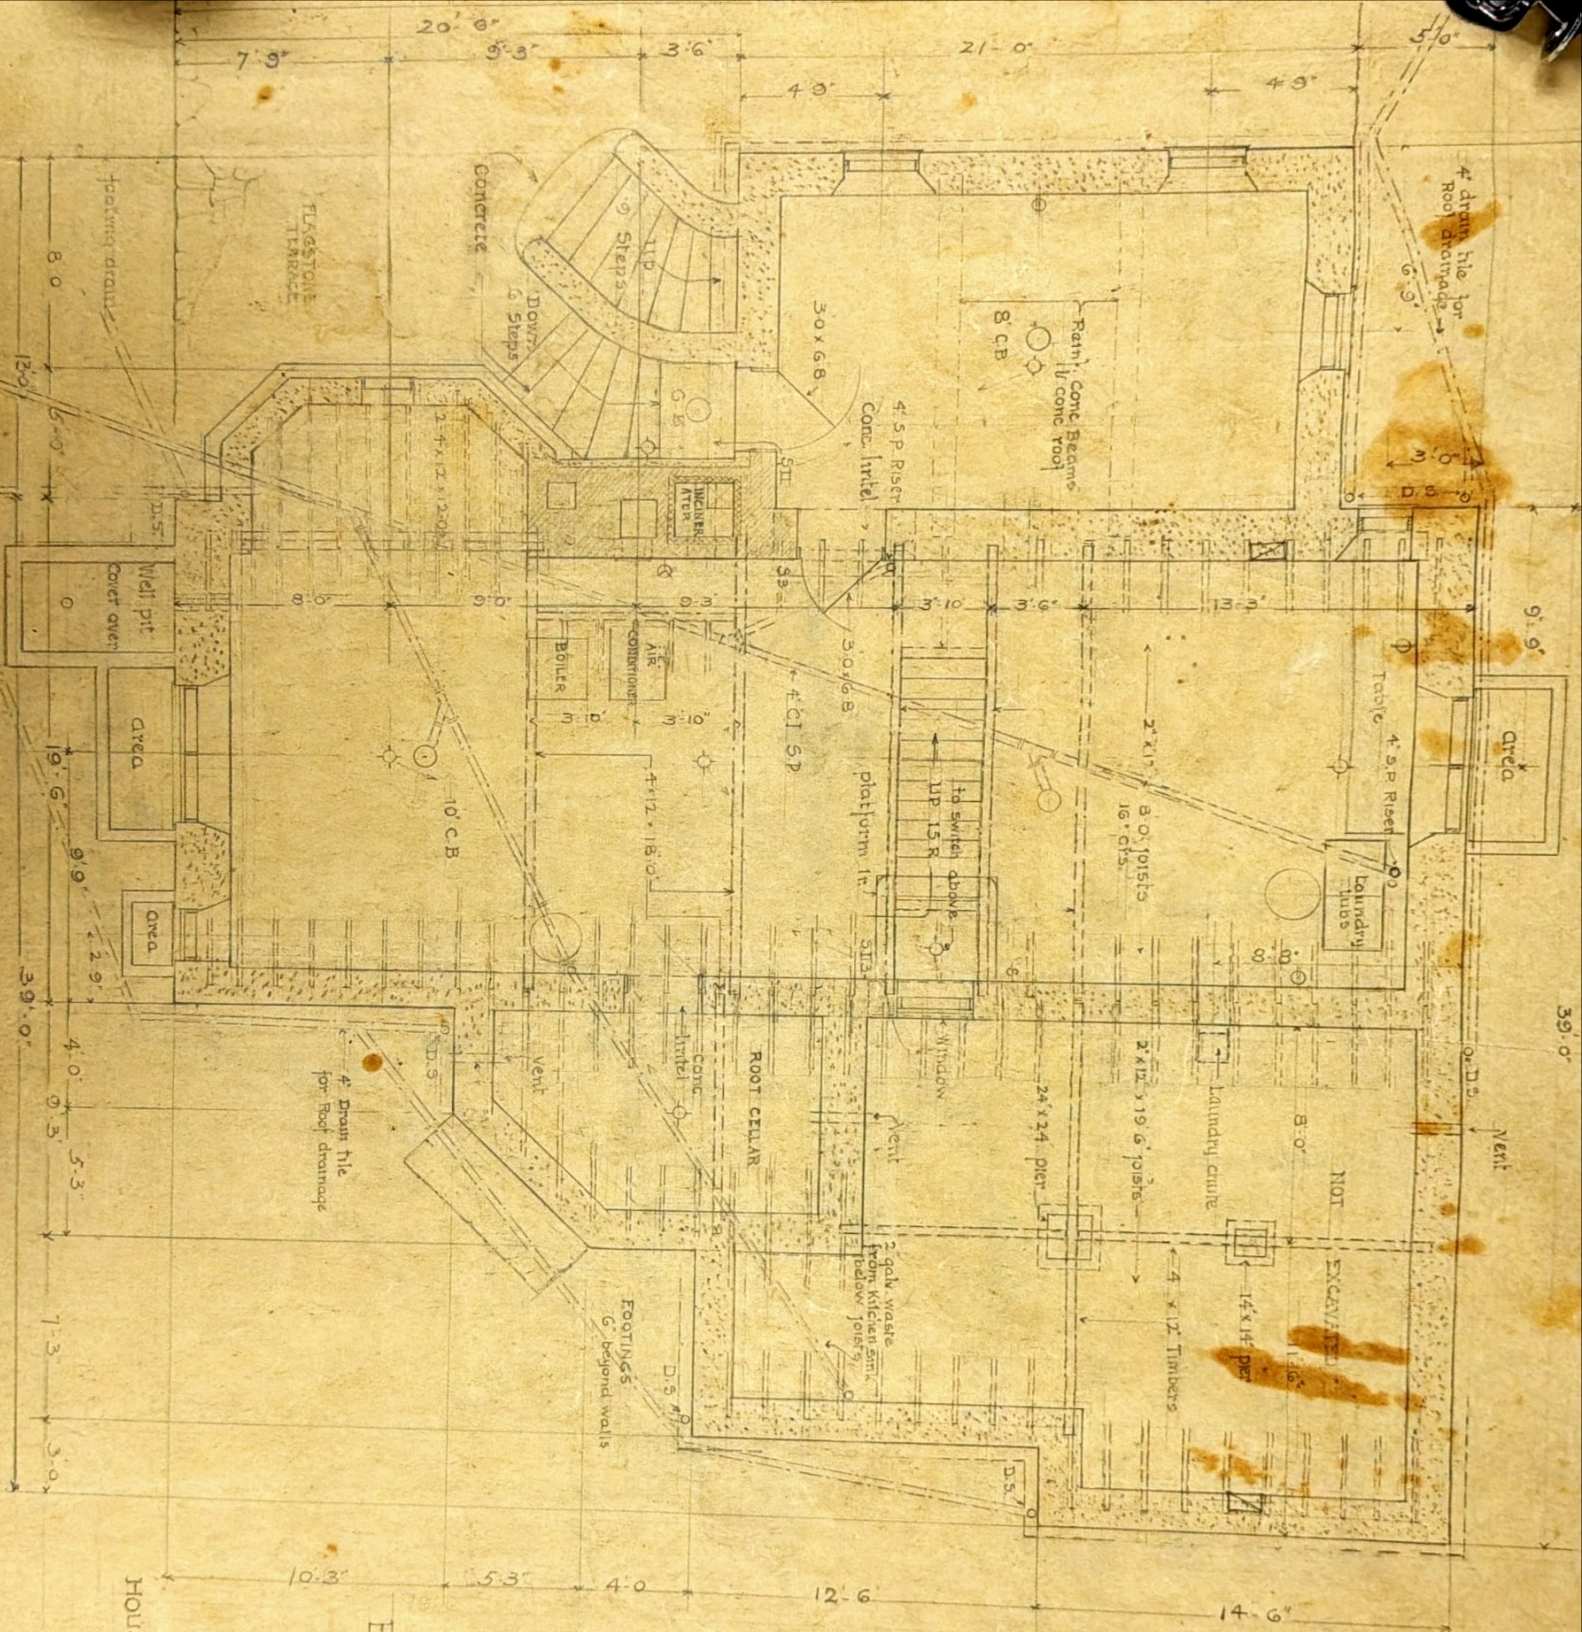

BASEMENT PLAN
Scale 1/4" = 1'-0"

HOUSE FOR H. MacD. S.
SUSSEX, WIS.