S704-1127-611-4-98


DEGEN – FOAT SURVEYING, INC.
100 SOUTH SECOND STREET
WATERFORD, WISCONSIN 53185
(262)534-5404 (FAX)534-2022

071148
071148S1.DWG

PLAT OF SURVEY

LOT 23, MOUNT MORIAH SUBDIVISION, A SUBDIVISION OF BLOCK 5 OF TWIN LAKES PARK SUBDIVISION BEING A PART OF SECTIONS 28 AND 29, TOWN 1 NORTH, RANGE 19 EAST OF THE FOURTH PRINCIPAL MERIDIAN, LYING AND BEING IN THE VILLAGE OF TWIN LAKES, KENOSHA COUNTY, WISCONSIN.

SURVEY PREPARED FOR: RE/MAX – GENEVA REALTY
101 BROAD ST., SUITE 102
LAKE GENEVA, WI 53147

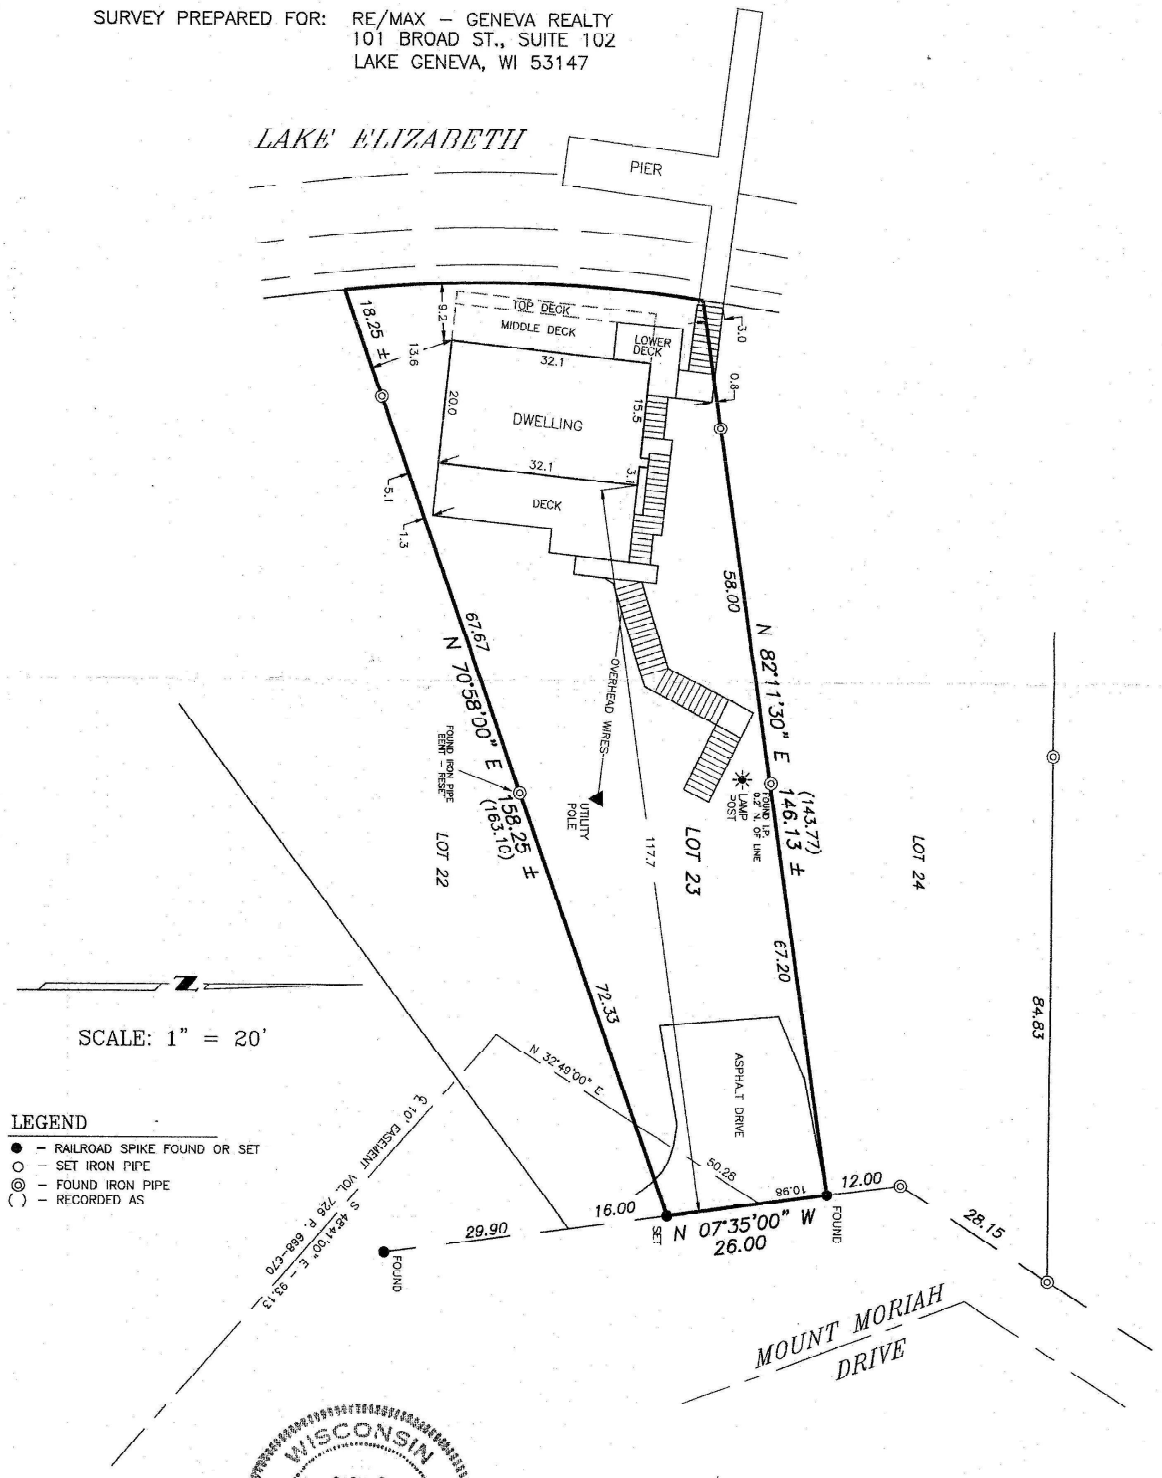

SCALE: 1" = 20'

LEGEND
- ● – RAILROAD SPIKE FOUND OR SET
- ○ – SET IRON PIPE
- ◎ – FOUND IRON PIPE
- ( ) – RECORDED AS

WISCONSIN
GARY B. FOAT
S-1598
Waterford, Wis.
LAND SURVEYOR

I HEREBY CERTIFY THAT I HAVE SURVEYED THE ABOVE DESCRIBED PROPERTY AND THE ABOVE MAP IS A TRUE REPRESENTATION THEREOF AND SHOWS THE SIZE AND LOCATION OF THE PROPERTY, THE LOCATION OF ALL VISIBLE STRUCTURES AND DIMENSIONS OF ALL PRINCIPAL BUILDINGS THEREON. BOUNDARY FENCES, APPARENT EASEMENTS, ROADWAY AND VISIBLE ENCROACHMENTS, IF ANY.

THIS SURVEY IS MADE FOR THE PRESENT OWNERS OF THE PROPERTY, AND ALSO THOSE WHO PURCHASE, OR GUARANTEE THE TITLE THERETO WITHIN (1) YEAR FROM THE DATE HEREOF.

DATED AT WATERFORD, WI THIS 21ST DAY OF JUNE 20 07

RECERTIFIED

Gary B. Foat

Not for Resale

lot 23 mount moriah