


HOLLAND & THOMAS, L.L.C. - LAND SURVEYORS

202 West Street Johnson Creek, WI 53038 (920) 699-3305

PLAT OF SURVEY

FOR LOT 41 OF ROCK RIVER RIDGE SUBDIVISION, AND BEING A PART OF GOVERNMENT LOT 2 OF SECTION 8, TOWN 8 NORTH, RANGE 15 EAST, CITY OF WATERTOWN, JEFFERSON COUNTY, WISCONSIN.

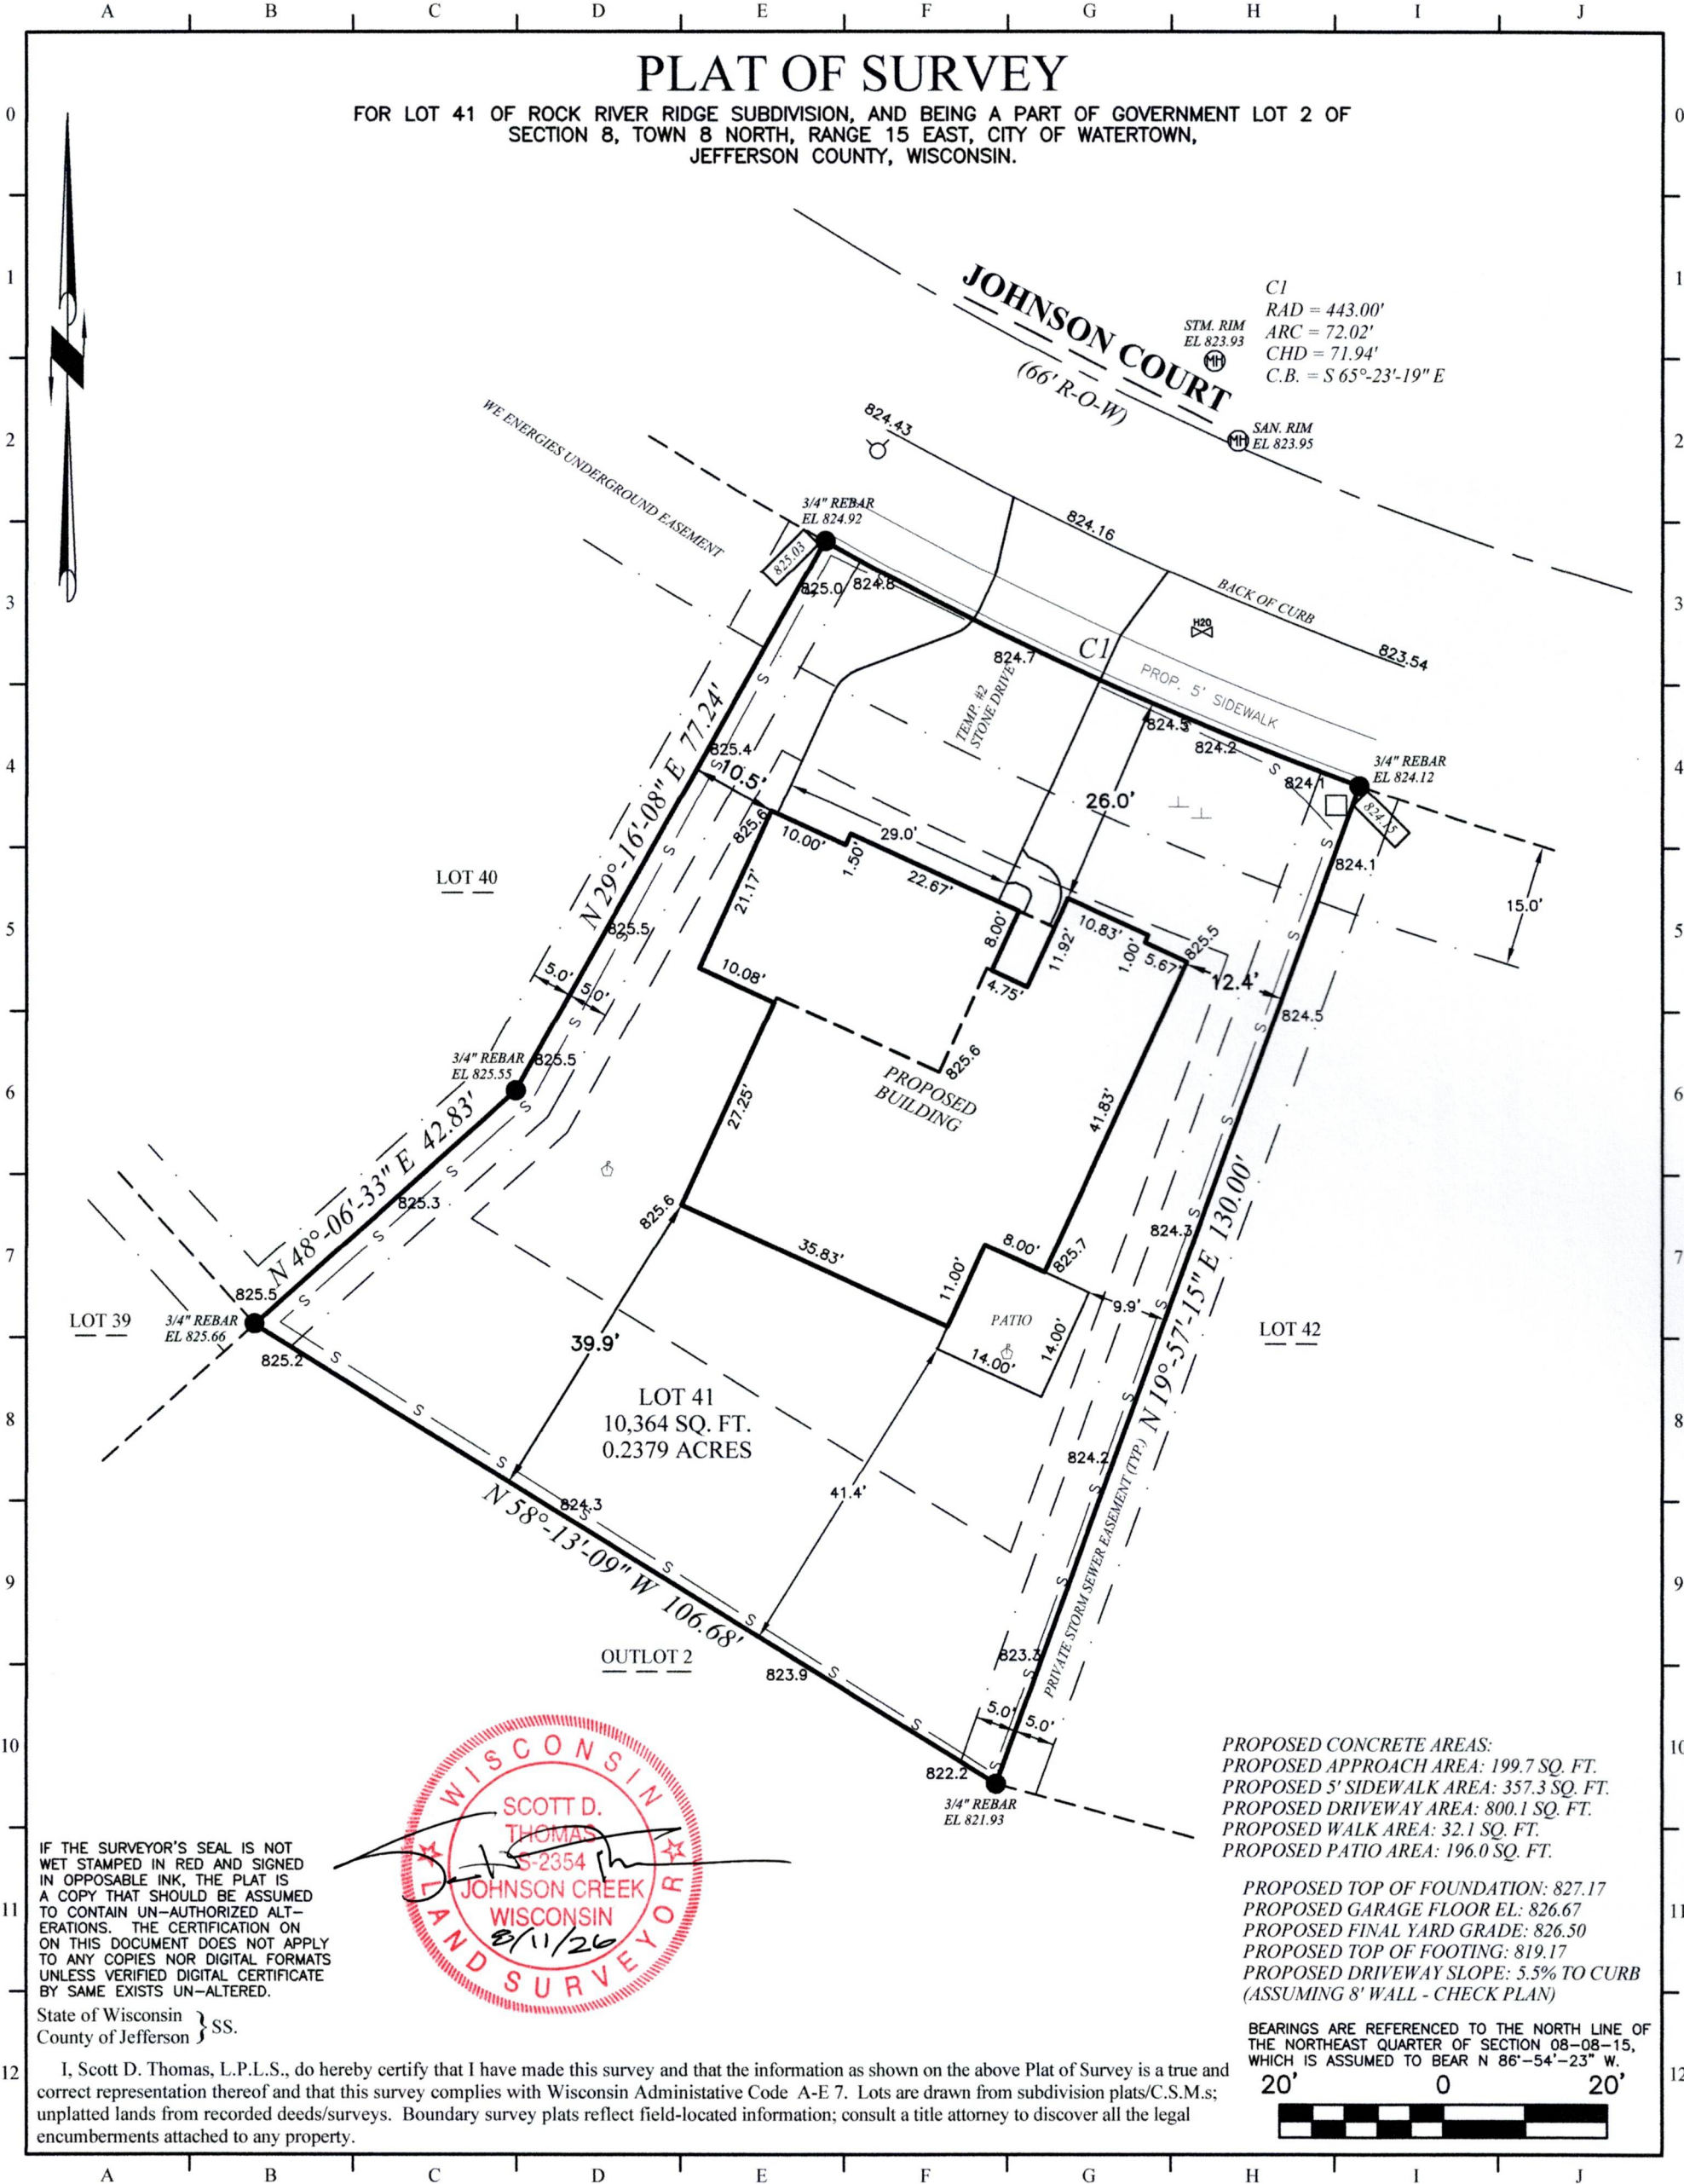

IF THE SURVEYOR'S SEAL IS NOT WET STAMPED IN RED AND SIGNED IN OPPOSABLE INK, THE PLAT IS A COPY THAT SHOULD BE ASSUMED TO CONTAIN UN-AUTHORIZED ALTERATIONS. THE CERTIFICATION ON THIS DOCUMENT DOES NOT APPLY TO ANY COPIES NOR DIGITAL FORMATS UNLESS VERIFIED DIGITAL CERTIFICATE BY SAME EXISTS UN-ALTERED.

State of Wisconsin } SS.
County of Jefferson }

I, Scott D. Thomas, L.P.L.S., do hereby certify that I have made this survey and that the information as shown on the above Plat of Survey is a true and correct representation thereof and that this survey complies with Wisconsin Administrative Code A-E 7. Lots are drawn from subdivision plats/C.S.M.s; unplatted lands from recorded deeds/surveys. Boundary survey plats reflect field-located information; consult a title attorney to discover all the legal encumbrances attached to any property.

LEGEND: These standard symbols may be found in the drawing.

- | | |
|-------------------------------|-------------------------|
| ● Lot Corner (Found) w/desc. | ⊙ Light Post |
| ○ 18" X 3/4" Dia. Rebar (Set) | ⊥ Lateral End |
| □ Elec. Trans. Box | ⊕ Offset Stake |
| ⊕ Man Hole | ▭ Proposed Spot Grades |
| ○ Utility Pedestal | — Easement Boundary |
| ⊕ Fire Hydrant | — Building Setback Line |
| ⊕ Water Valve | — S Proposed Silt Fence |
| □ Catch Basin | |

C:\Holland&Thomas\260653.dwg; Drawn By: NLH; Checked By: SDT; F.W.F.: 07-29-26; S: 08-11-26.

PROJECT: 133-041
BUILDER: Harbor Homes
N27 W24025 Paul Ct.
Pewaukee, WI 53072
Ph: (262) 232-8520

Holland & Thomas, L.L.C.
Land Surveyors
202 West Street
Johnson Creek, WI 53038

Digitally signed by
Scott D. Thomas
Date: 2026.08.11
17:09:28 -05'00'