CERTIFIED SURVEY MAP

FOR

OMSA SL LLC

LOT 1 OF CSM NO. 7160, BEING PART OF THE SOUTHEAST 1/4 AND SOUTHWEST 1/4 OF THE SOUTHEAST 1/4, SECTION 16, TOWNSHIP 10 NORTH, RANGE 19 EAST, VILLAGE OF SLINGER, WASHINGTON COUNTY, WISCONSIN.

LEGEND

- ● – 3/4" x 18" REBAR SET WEIGHING 1.50 LBS/FT.
- ▲ – 1" IRON PIPE FOUND
- ⊕ – SECTION CORNER MONUMENT FOUND
- (R.A.) "RECORDED AS" INFORMATION

NORTH POINT REFERENCED TO THE WISCONSIN STATE PLANE COORDINATE SYSTEM, SOUTH ZONE (NAD83). THE SOUTH LINE OF THE SOUTHEAST 1/4 OF SECTION 16 HAS A BEARING OF SOUTH 89°-30'-05" WEST.

TOTAL AREA
4.205 ACRES
183,194 SQ. FT.


1"= 100'
0 100'
SCALE FEET

WISCONSIN
RYAN J. WILGREEN
S-2647
FOND DU LAC WI
LAND SURVEYOR
7/8/26

OWNER:
OMSA SL LLC
1111 DELAFIELD STREET STE 222
WAUKESHA, WI 53188

SHEET 1 OF 4 SHEETS

EXCEL
ARCHITECTS • ENGINEERS • SURVEYORS
Always a Better Plan
100 Camelot Drive
Fond Du Lac, WI 54935
Phone: (920) 926-9800
www.EXCELENGINEER.com
JOB NO. 260012200

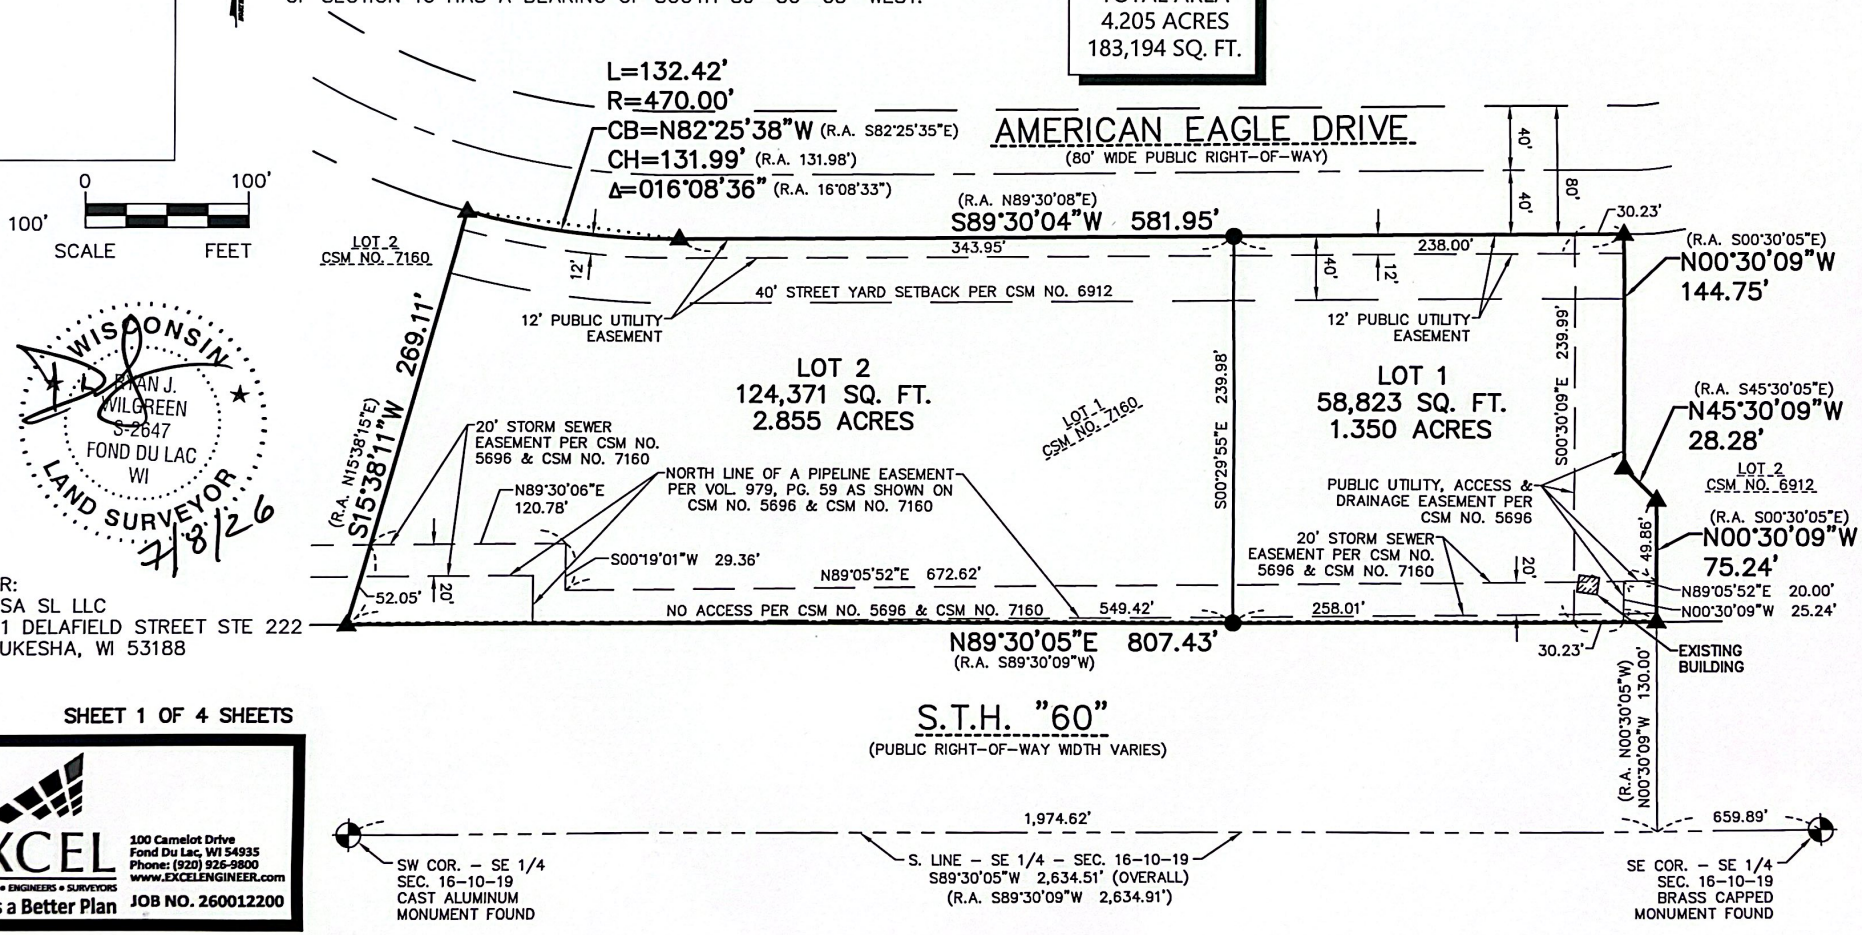

Scanned with CamScanner