
HOLLAND & THOMAS, L.L.C. - LAND SURVEYORS
202 West Street Johnson Creek, WI 53038 (920) 699-3305

PLAT OF SURVEY

FOR LOT 56 OF RIDGE VIEW ESTATES, BEING A PART OF THE NW 1/4 OF THE NORTHWEST QUARTER OF SECTION 33, TOWN 6 NORTH, RANGE 14 EAST, CITY OF FORT ATKINSON, JEFFERSON COUNTY, WISCONSIN.

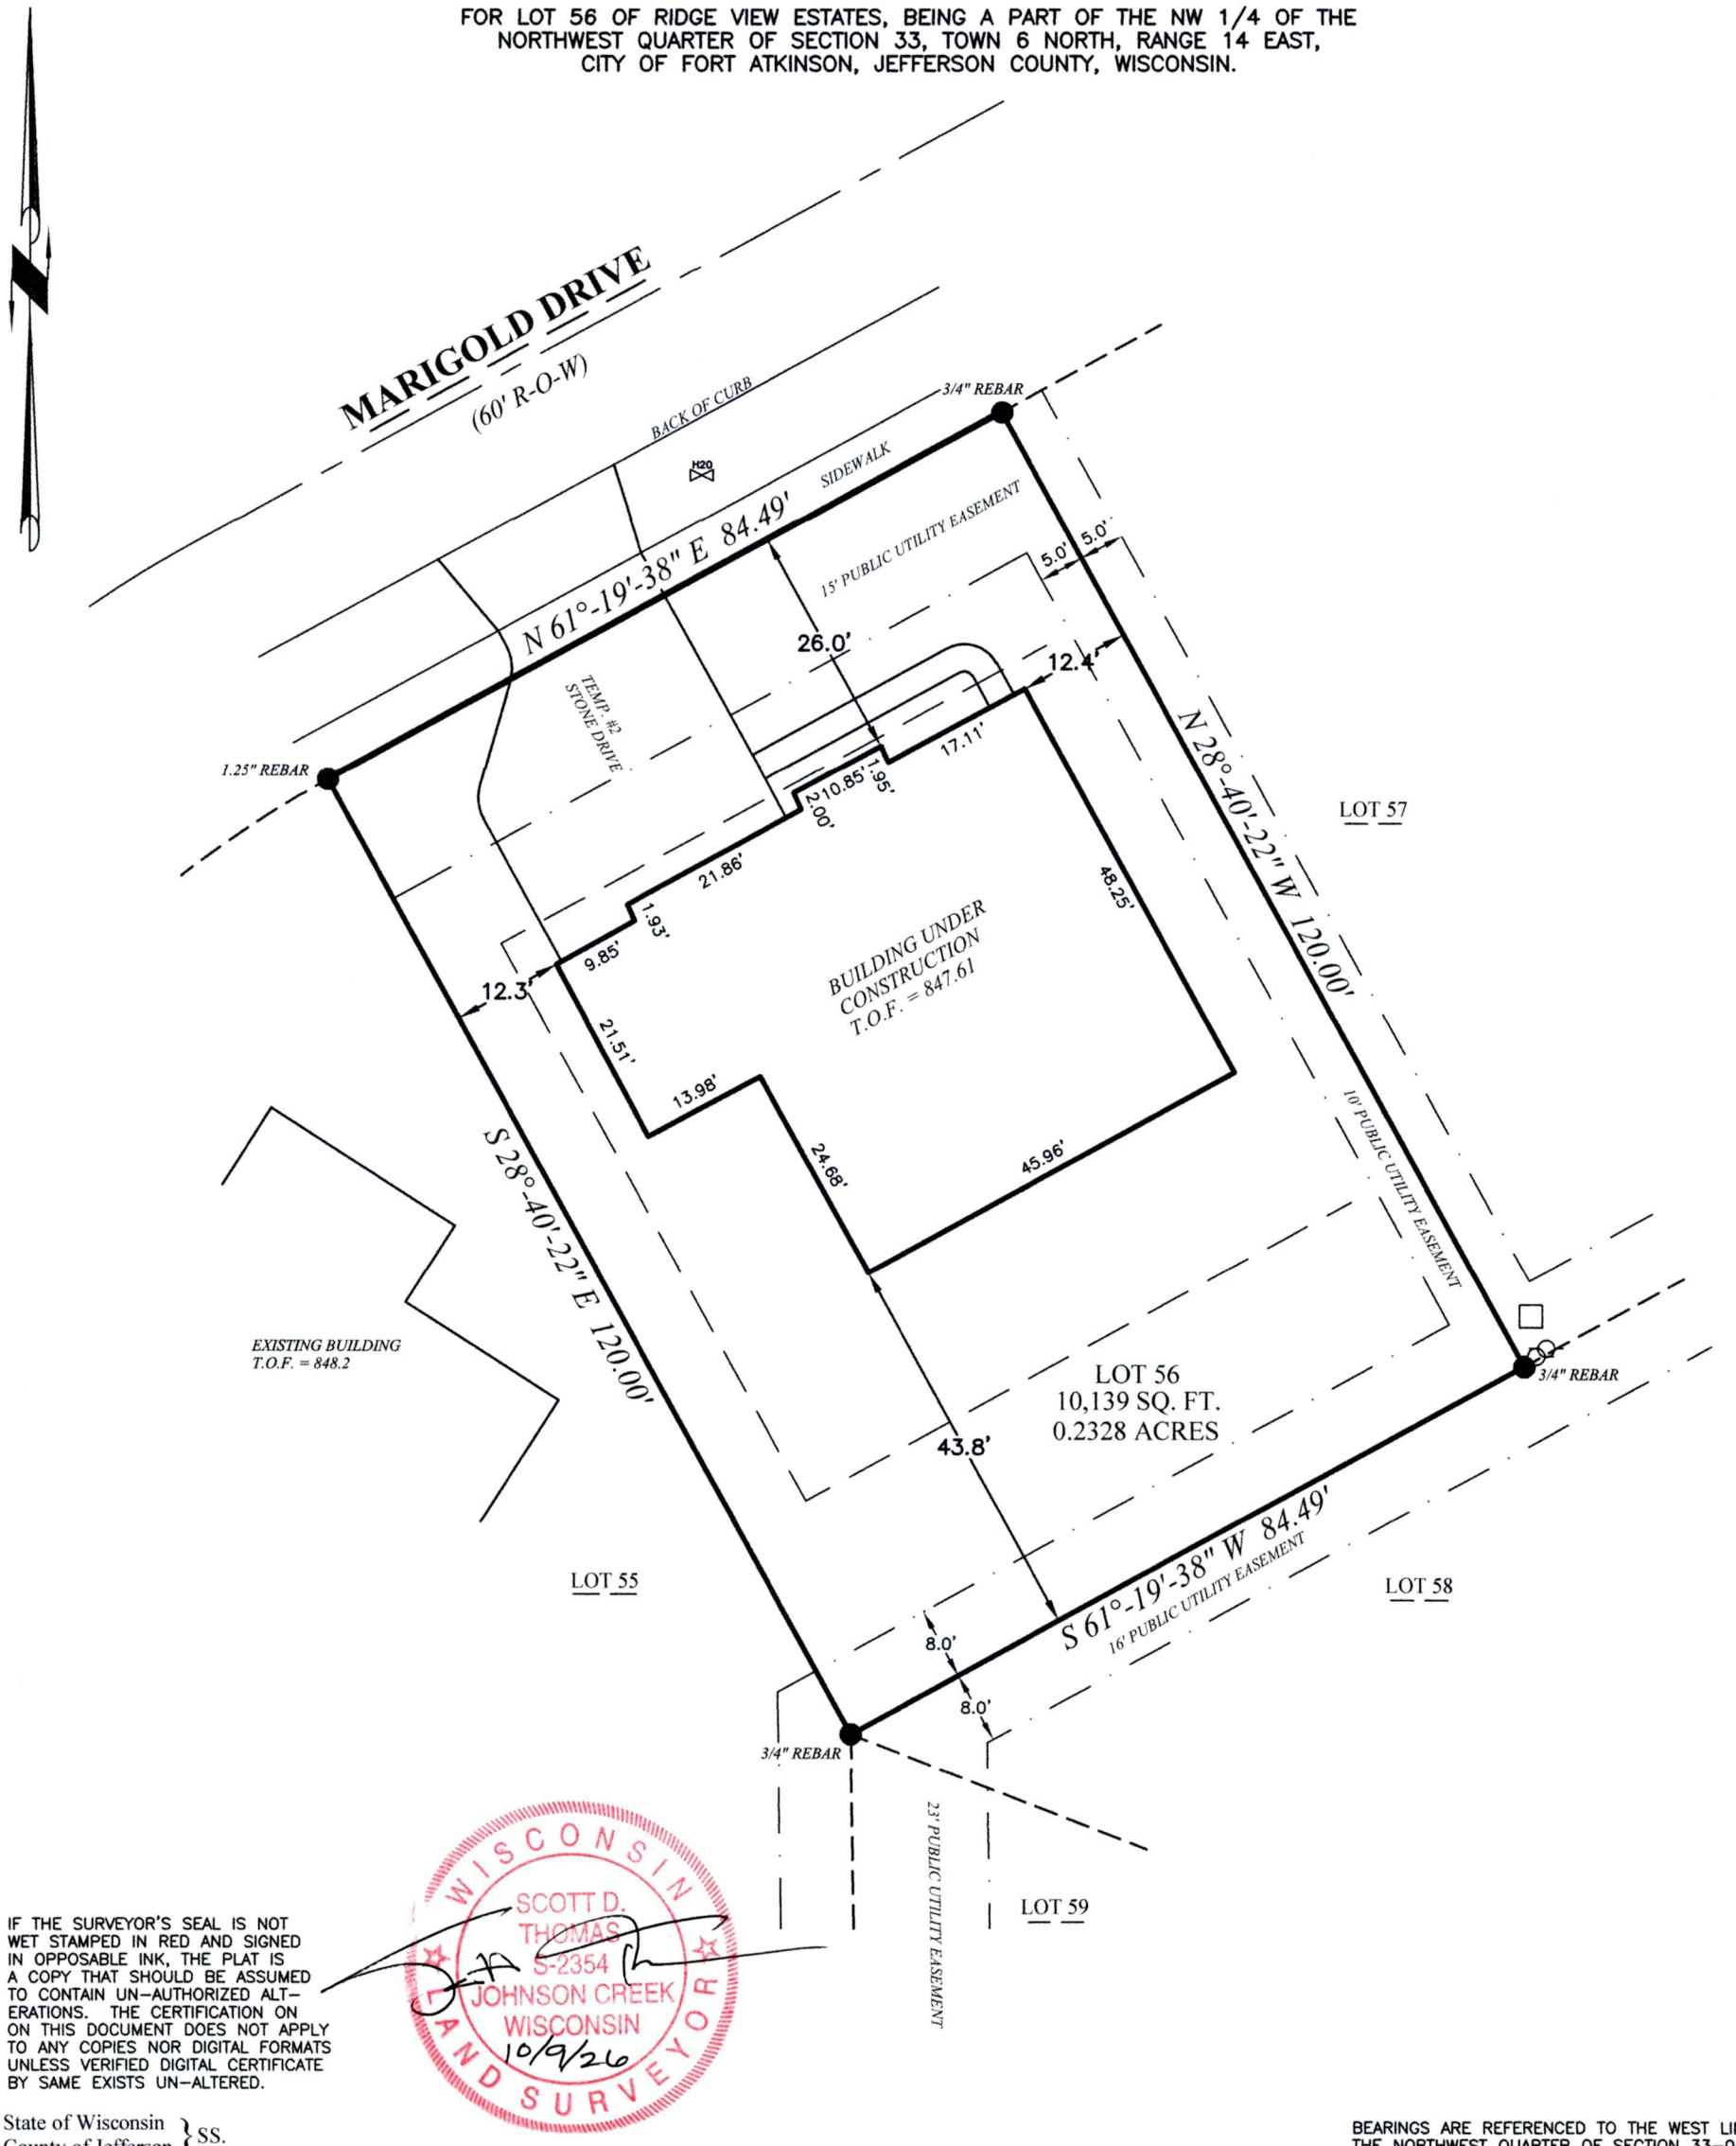

IF THE SURVEYOR'S SEAL IS NOT WET STAMPED IN RED AND SIGNED IN OPPOSABLE INK, THE PLAT IS A COPY THAT SHOULD BE ASSUMED TO CONTAIN UN-AUTHORIZED ALT-ERATIONS. THE CERTIFICATION ON ON THIS DOCUMENT DOES NOT APPLY TO ANY COPIES NOR DIGITAL FORMATS UNLESS VERIFIED DIGITAL CERTIFICATE BY SAME EXISTS UN-ALTERED.

WISCONSIN SCOTT D. THOMAS S-2354 JOHNSON CREEK WISCONSIN 10/9/26 LAND SURVEYOR

State of Wisconsin } SS.
County of Jefferson }

I, Scott D. Thomas, L.P.L.S., do hereby certify that I have made this survey and that the information as shown on the above Plat of Survey is a true and correct representation thereof and that this survey complies with Wisconsin Administative Code A-E 7. Lots are drawn from subdivision plats/C.S.M.s; unplatted lands from recorded deeds/surveys. Boundary survey plats reflect field-located information; consult a title attorney to discover all the legal encumberments attached to any property.

BEARINGS ARE REFERENCED TO THE WEST LINE OF THE NORTHWEST QUARTER OF SECTION 33-06-14, WHICH IS ASSUMED TO BEAR N 00°-50'-50" W.

20' 0 20'

LEGEND: These standard symbols may be found in the drawing.

- Lot Corner (Found) w/desc.
- 18" X 3/4" Dia. Rebar (Set)
- Elec. Trans. Box
- Man Hole
- Utility Pedestal
- Fire Hydrant
- Water Valve
- Catch Basin
- City of Lake Mills Utility Easement Unless Noted Different
- Building Setback Line

PROJECT: 26RE56
BUILDER: Loos Homes, Inc.
435 Village Walk Lane
Johnson Creek, WI 53038
Ph: (920) 699-3787

Holland & Thomas, L.L.C. Land Surveyors 202 West Street Johnson Creek, WI 53038
Digitally signed by Scott D. Thomas
Date: 2026.10.09 14:12:14 -05'00'

C:\Holland&Thomas\260814AB.dwg;Drawn By:NLH;Checked By:SDT;F.W.F:10-08-26;S:10-09-26.