SURVEYOR'S CERTIFICATE

I, David C. Riesop, a Wisconsin Registered Land Surveyor, do hereby certify that this Condominium Plat of Condominiums on the Green is a correct representation of the field survey made, and of the property described hereon, and further that the floor plans as shown were reproduced from the building plans furnished by the owners, and that the identification and location of each unit and the common elements and limited common elements can be determined from the plat, and further certify that this survey and plat is correct to the best of my knowledge and belief.

Dated 4/28/06 David C. Riesop S-1551

NOTES:

1)Building dimensions shown are taken from plans furnished by John Morschauser. All dimensions are exterior building dimensions and all Unit areas are based on exterior building dimensions

2) All areas not designated as Limited Common Element or Units are Common Elements

3)See Sheet 2 for Unit number details and Limited Common Element dimensions.

Register of Deeds Certificate
Received for Recording this 4th day of May, 2006
at _____ o'clock _____.M., and recorded in Volume 3
of Condominium Plats, on pages 7.

Register of Deeds, Columbia County

WISCONSIN DAVID C. RIESOP S-1551 DEERFIELD WISCONSIN LAND SURVEYOR

Condominium Plat of CONDOMINIUMS ON THE GREEN

Lot 2, Columbia County Certified Survey Map number 4303, being further located in part of the SE ¼ of the SE ¼ of Section 13, T.10N., R.12E., City of Columbus, Columbia County, Wisconsin

3151-05
Sheet 1 of 2

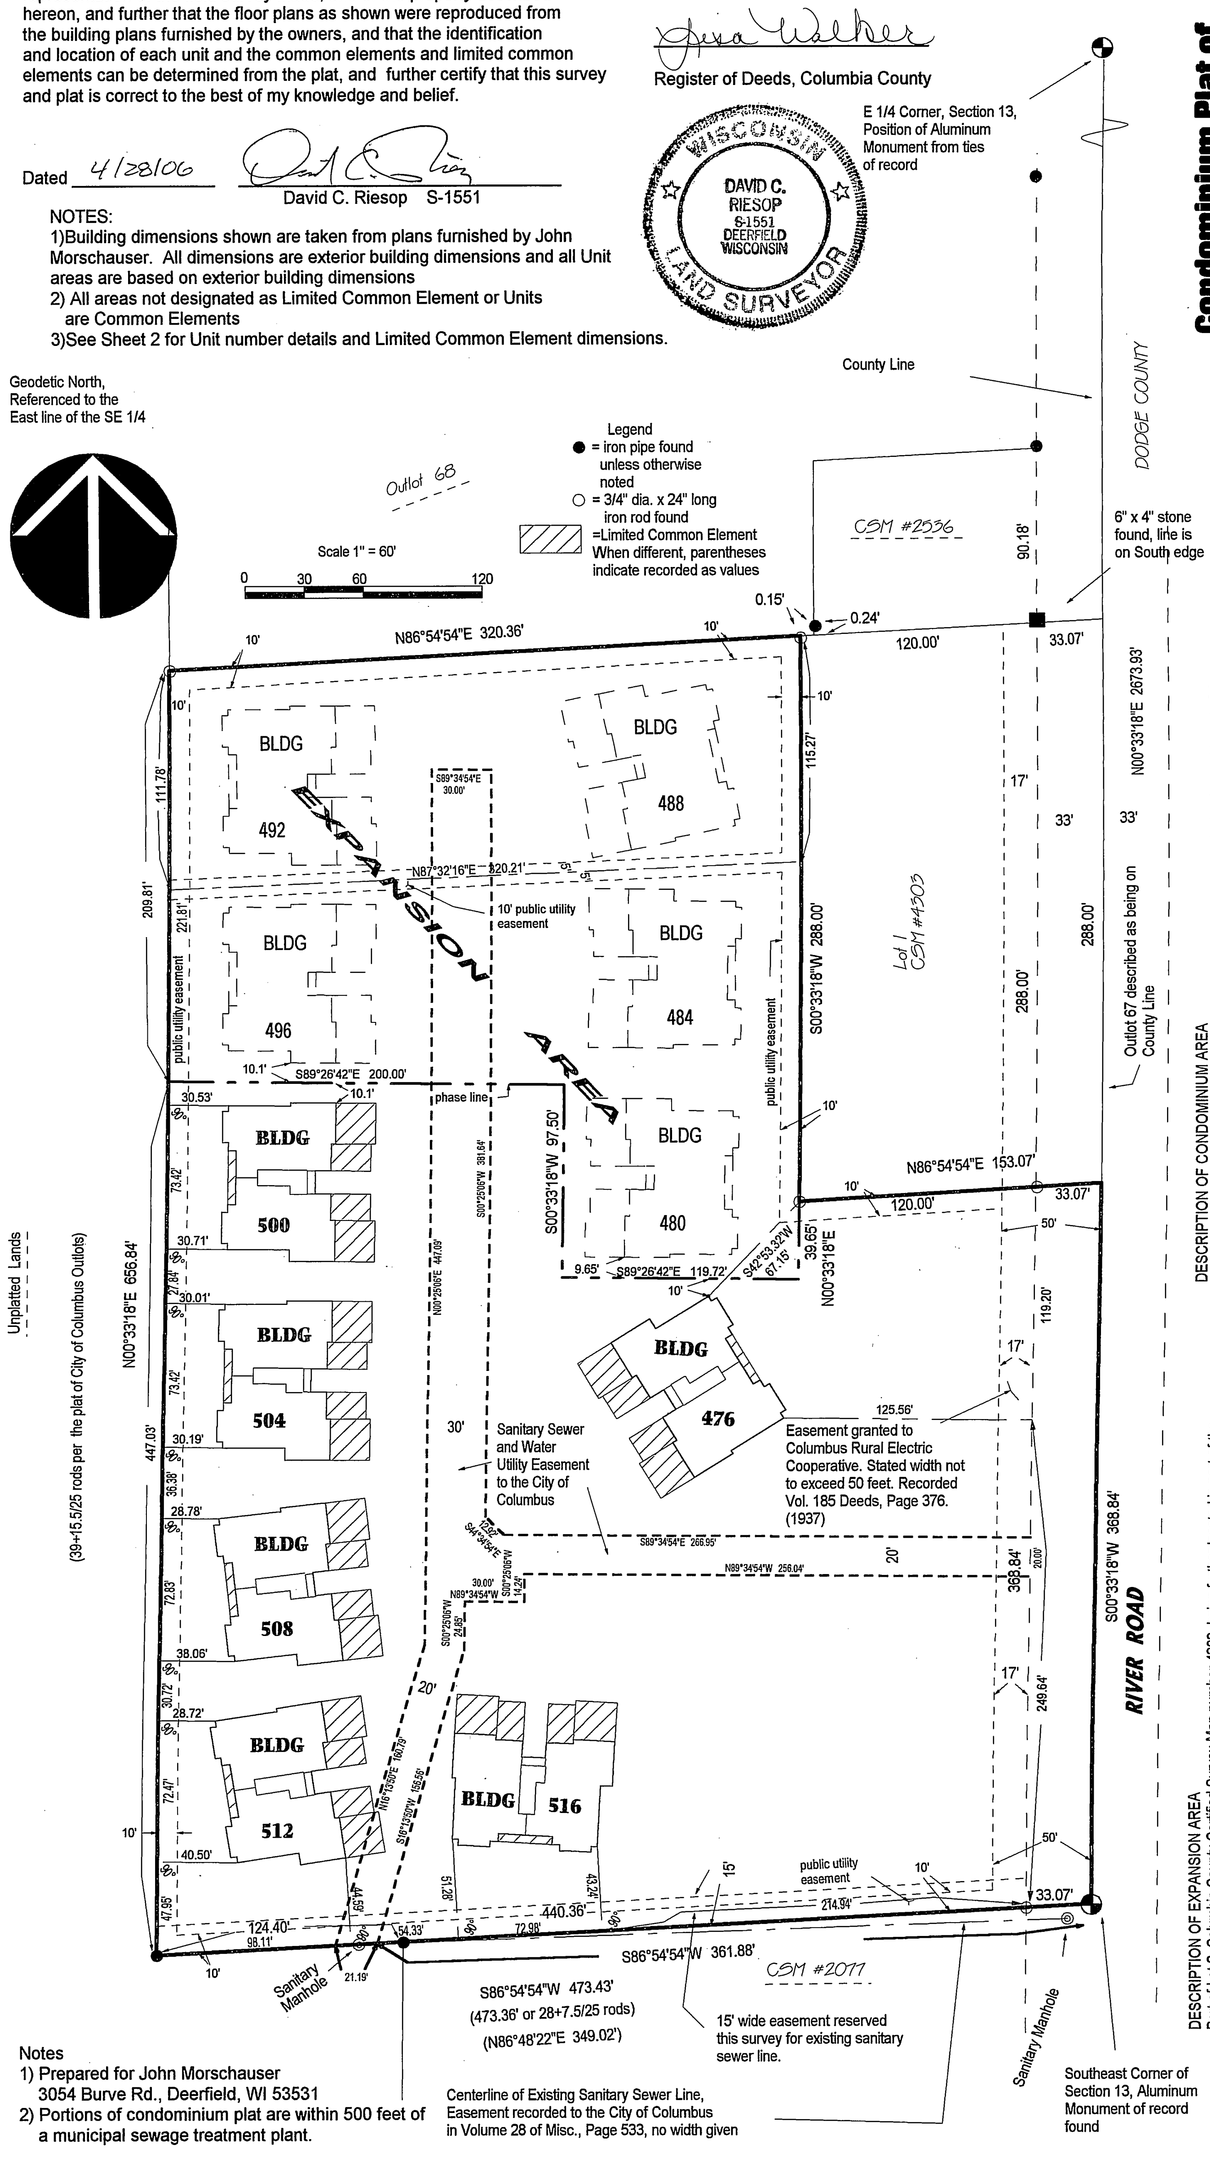

DESCRIPTION OF CONDOMINIUM AREA

Part of Lot 2, Columbia County Certified Survey Map number 4303, being further located in part of the SE ¼ of the SE ¼ of Section 13, T.10N., R.12E., City of Columbus, Columbia County, Wisconsin being further described as follows:

Beginning at the Southeast corner of Section 13; thence S86°54'54"W along the South line of Lot 2, Columbia County Certified Survey Map number 4303, 473.43 feet to the Southwest corner thereof; thence N00°33'18"E, along the West line of said Lot 2, 447.03 feet; thence S89°26'42"E, 200.00 feet; thence S00°33'18"W, 97.50 feet; thence S89°26'42"E, 119.72 feet; thence N00°33'18"E, 39.65 feet; thence N86°54'54"E, 153.07 feet to the East line of the aforesaid Lot 2; thence S00°33'18"W along said East line, 368.84 feet to the point of beginning of this description. The above described containing 4.232 acres or 184,342 square feet and being subject to a right of way for River Road over the Easterly 33 feet thereof as mapped hereon.

DESCRIPTION OF EXPANSION AREA

Part of Lot 2, Columbia County Certified Survey Map number 4303, being further located in part of the SE ¼ of the SE ¼ of Section 13, T.10N., R.12E., City of Columbus, Columbia County, Wisconsin being further described as follows:

Commencing at the Southeast corner of Section 13; thence S86°54'54"W along the South line of Lot 2, Columbia County Certified Survey Map number 4303, 473.43 feet to the Southwest corner thereof; thence N00°33'18"E, along the West line of said Lot 2, 447.03 feet to the point of beginning; thence continue N00°33'18"E, along said West line, 209.81 feet to the Northwest corner thereof; thence N86°54'54"E along the North line of the aforesaid Lot 2, 320.36 feet to the Northeast corner thereof; thence S00°33'18"W along the East line of said Lot 2 and its extension thereof, 327.65 feet; thence N89°26'42"W, 119.72 feet; thence N00°33'18"E, 97.50 feet; thence N89°26'42"W, 200.00 feet to the point of beginning of this description. The above described containing 1.883 acres or 82,004 square feet.

Notes

1) Prepared for John Morschauser
3054 Burve Rd., Deerfield, WI 53531

2) Portions of condominium plat are within 500 feet of a municipal sewage treatment plant.

747240

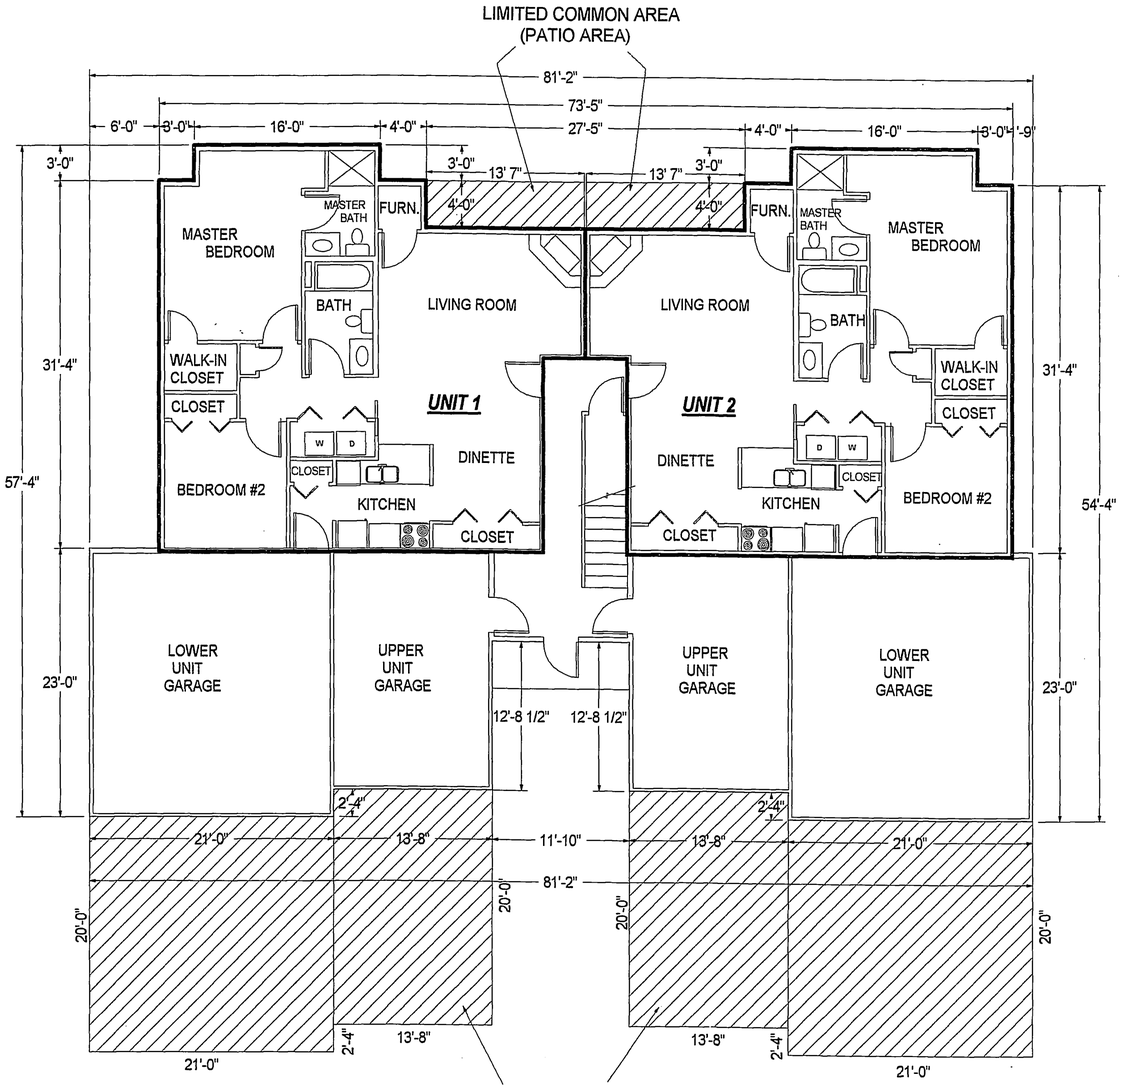

UNITS 476-1, 500-1, 504-1, 508-1, 512-1, 516-1

Unit Area = 1,100 square feet
Lower Unit
Garage Area = 483 square feet

UNITS 476-2, 500-2, 504-2, 508-2, 512-2, 516-2

Unit Area = 1,100 square feet
Lower Unit
Garage Area = 483 square feet

FIRST FLOOR PLAN

UNITS 476-3, 500-3, 504-3, 508-3, 512-3, 516-3

Unit Area = 1,100 square feet
Upper Unit
Garage Area = 283 square feet

UNITS 476-4, 500-4, 504-4, 508-4, 512-4, 516-4

Unit Area = 1,100 square feet
Upper Unit
Garage Area = 283 square feet

SECOND FLOOR PLAN

Scale 1" = 10'

0 5 10 20

NOTES:
1)Building dimensions shown are taken from plans furnished by John Morschauser. All dimensions are exterior building dimensions and all Unit areas are based on exterior building dimensions

WISCONSIN
DAVID C. RIESOP
S-1551
DEERFIELD
WISCONSIN
LAND SURVEYOR
4/28/06

Condominium Plat of CONDOMINIUMS ON THE GREEN

Lot 2, Columbia County Certified Survey Map number 4303, being further located in part of the SE ¼ of the SE ¼ of Section 13, T.10N., R.12E., City of Columbus, Columbia County, Wisconsin