
CERTIFIED SURVEY MAP NO. _____

A DIVISION OF LOT 2 OF OAK RIDGE SUBDIVISION, BEING A PARCEL OF LAND LOCATED IN THE SOUTHEAST 1/4 OF THE SOUTHEAST 1/4 OF SECTION 27, TOWN 2 NORTH, RANGE 15 EAST OF THE FOURTH PRINCIPAL MERIDIAN, VILLAGE OF DARIEN, WALWORTH COUNTY, WISCONSIN.

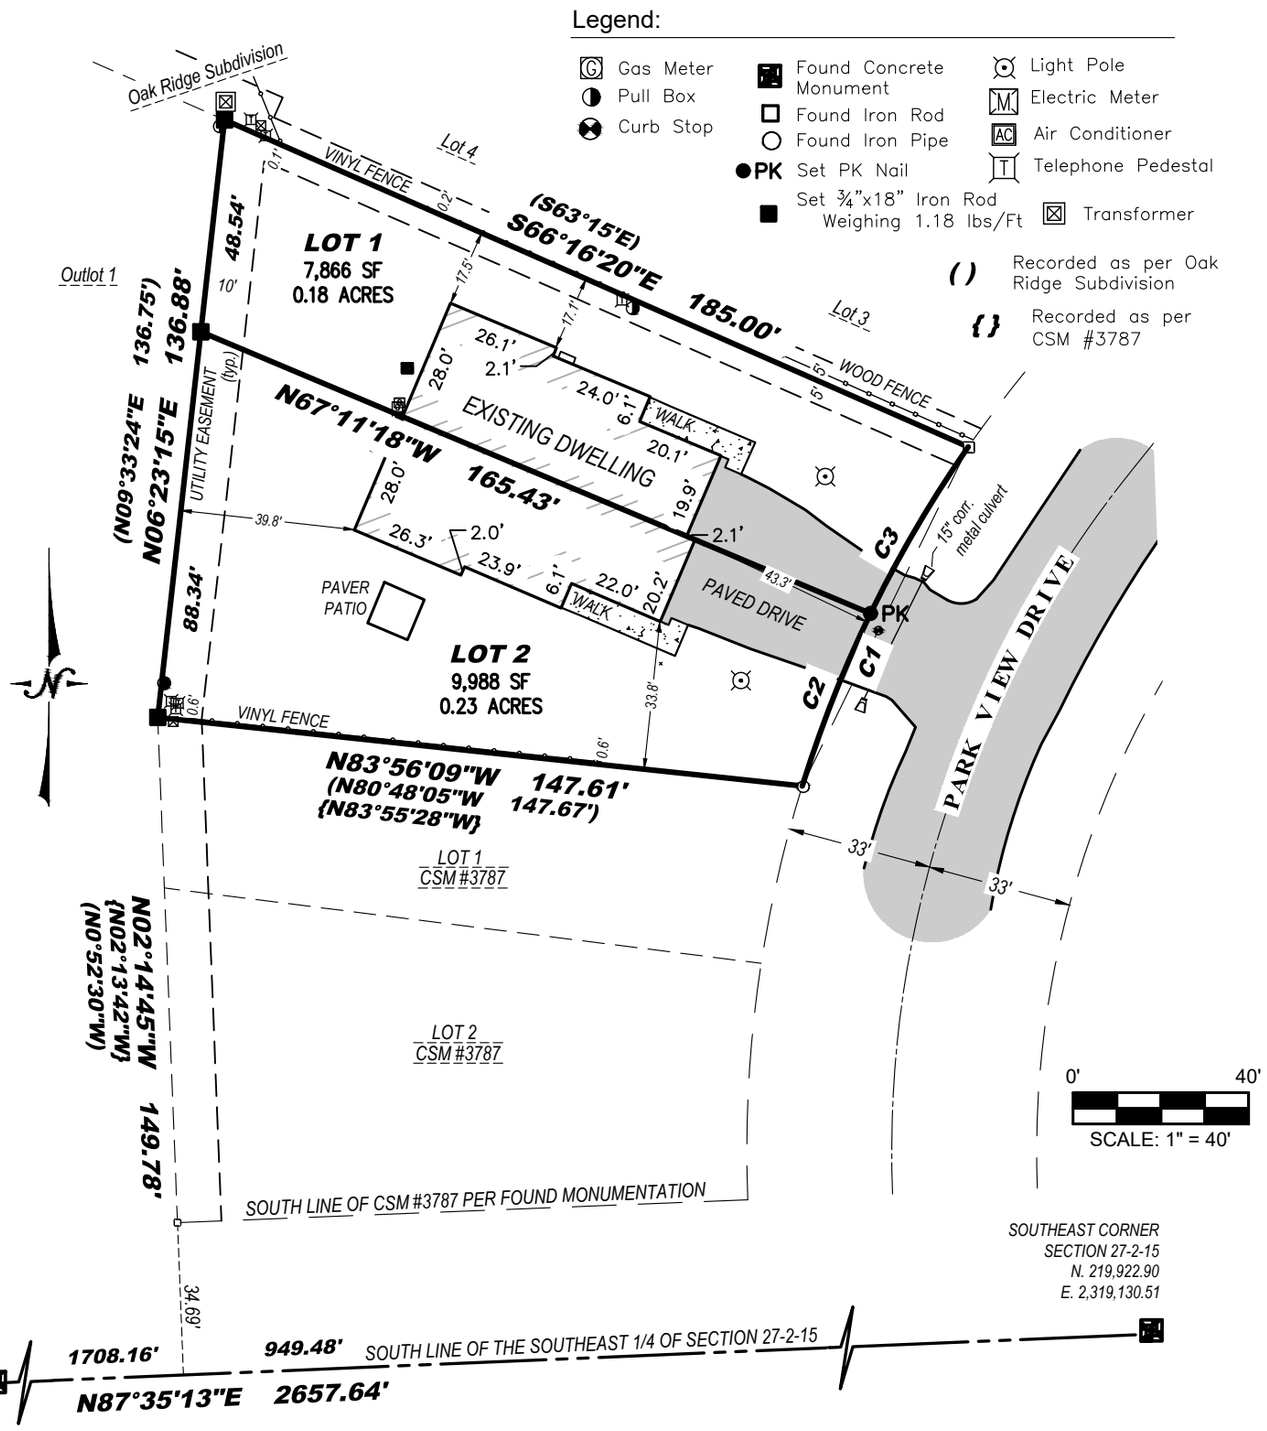

CURVE TABLE

CURVE #	LENGTH	RADIUS	CHORD	DELTA	BEARING IN	BEARING OUT
C1	86.28'	280.00'	S26° 05' 52"W 85.94'	017°39'19"	S34°55'32"W	S17°16'12"W
C2	42.25'	280.00'	S21° 35' 34"W 42.21'	008°38'43"	S25°54'56"W	S17°16'12"W
C3	44.03'	280.00'	S30° 25' 14"W 43.99'	009°00'36"	S34°55'32"W	S25°54'56"W
	(86.53)		(S29°15'46" W 86.19)	(17°42'26")		

PRELIMINARY

STAMP
SIGNATURE
DATE

LYNCH & ASSOCIATES
ENGINEERING CONSULTANTS, LLC
5000 S. TOWNE DRIVE, SUITE 160
NEW BERLIN, WI 53151
432 MILWAUKEE AVENUE
BURLINGTON, WI 53105
(262) 402-5040

FIELD WORK COMPLETION DATE:

Map bearings refer to Grid North of the Wisconsin State Plane Coordinate System, South Zone, (NAD-83), Vertical Datum NAVD 1988, with the South line of the Southeast 1/4 of Section 27-2-15, having an assumed bearing of North 87°35'13" East.

Date: 9/24/2026