



0135

Scale  
1"=25'

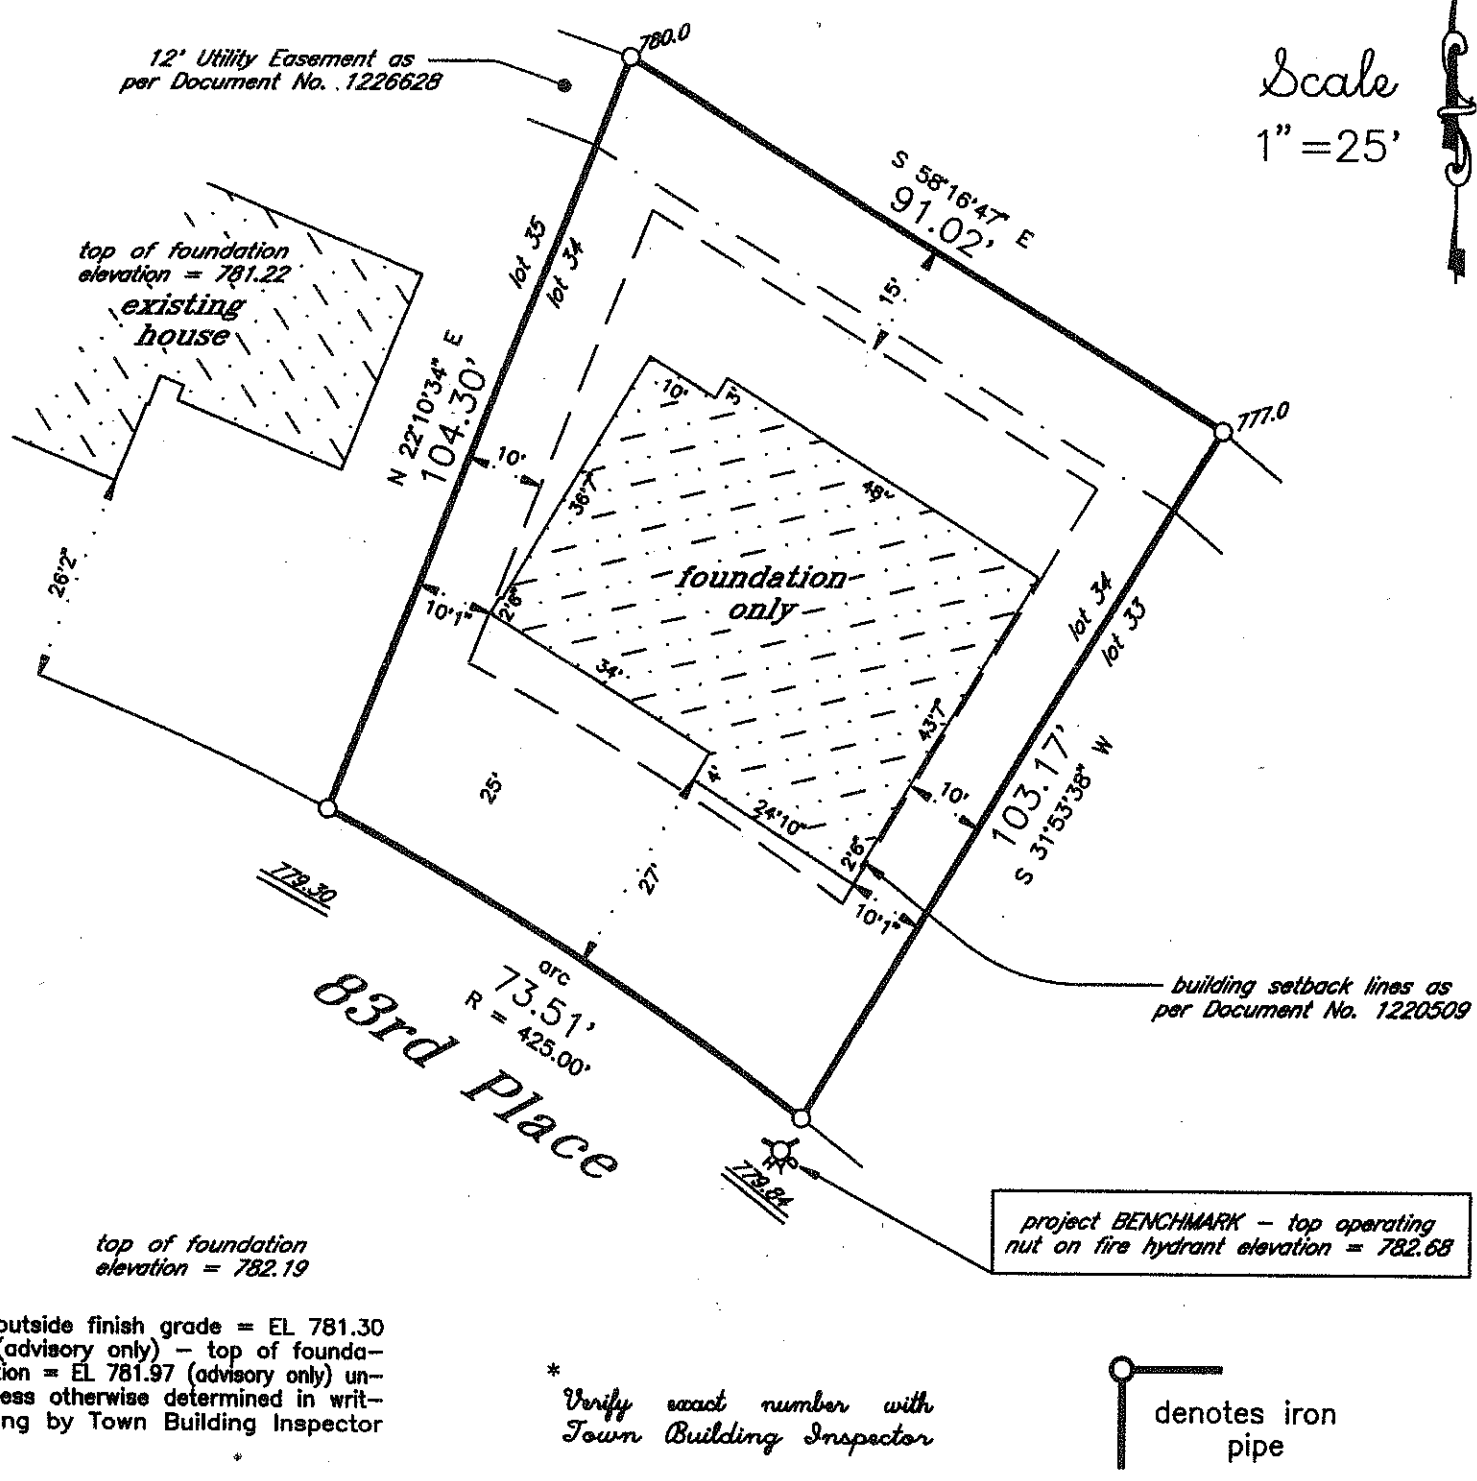

Proposed building field staked true size. Contractor to verify all dimensions before building by same. Refer to a current title report for easements or restrictions which may affect the use of this site that are not shown on the recorded condominium plat.

J.K.R. SURVEYING, INC.  
8121 22ND AVENUE  
KENOSHA, WI 53143

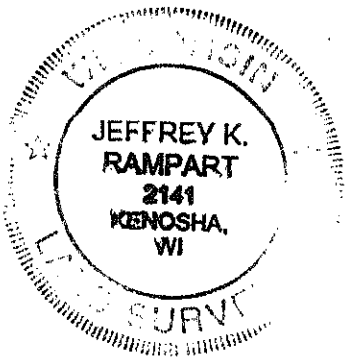

I hereby certify that this property was surveyed under my direction and this plat is a true representation thereof.

*Jeff K. Rampart*  
Reg. Land Surveyor  
March 19, 2002  
Revised 4/2/02

Plat of Survey of  
LOT 34 IN  
OAK RIDGE CONDOMINIUM  
in SW1/4 Section 8-1-21  
TOWN OF BRISTOL  
KENOSHA COUNTY, WIS.  
-for-  
Gustaveson Homes