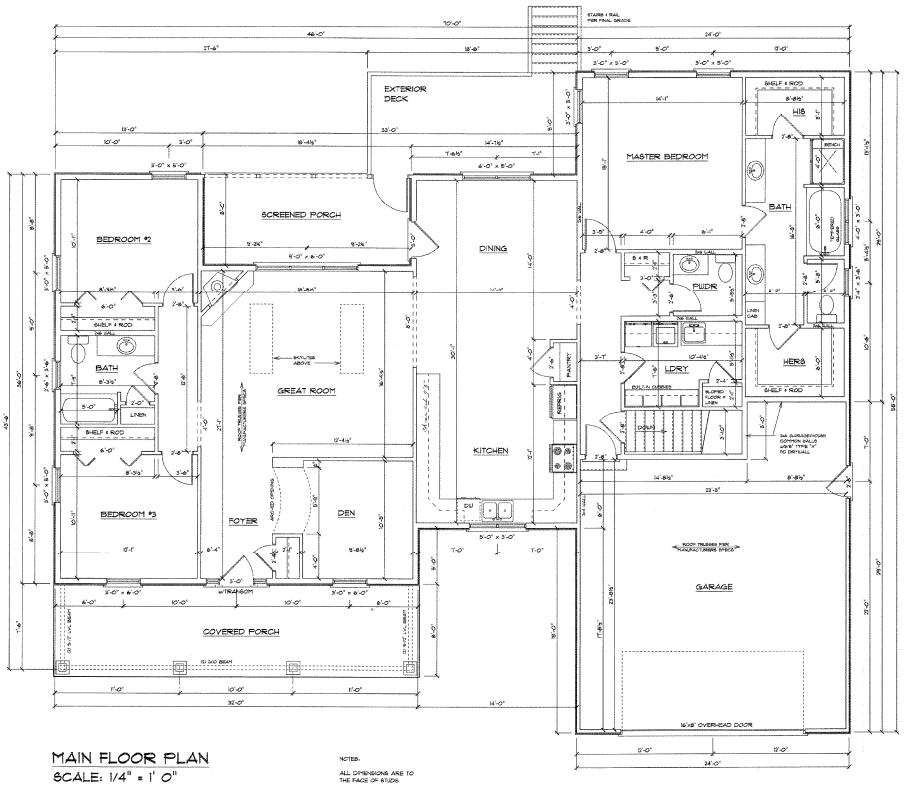

MAIN FLOOR PLAN

SCALE: 1/4" = 1' 0"

2,212 sf LIVING

NOTES:

ALL DIMENSIONS ARE TO THE FACE OF STUDS

2x6 EXTERIOR WALLS = HOUSE
2x4 EXTERIOR WALLS = GARAGE
2x4 WALLS TYPICAL (UNLESS NOTED)

FRAMING DESIGN CONCEPTS INC
815-678-7730
framingdesign@charter.net

GENEVA LAKE DREAM HOMES LLC
969 SOUTH WELLS ST
LAKE GENEVA, WI 53147
262-249-3009
FAX: 262-249-3008
genevalakedreamhomes.com

WYSOCKI RESIDENCE
LAKE GENEVA, WI 53147

MAIN FLOOR PLAN

DATE
8-23-13

SHEET NO.
3