
Plat of Survey

Lot 16 of Lake Five Farms, in the Southwest 1/4 of Section 7, Township 8 North, Range 19 East,
Village of Lisbon, Waukesha County, State of Wisconsin.

PREPARED FOR: Steve Carmody
AREA; 50,118 sq.ft. / 1.15055 acres

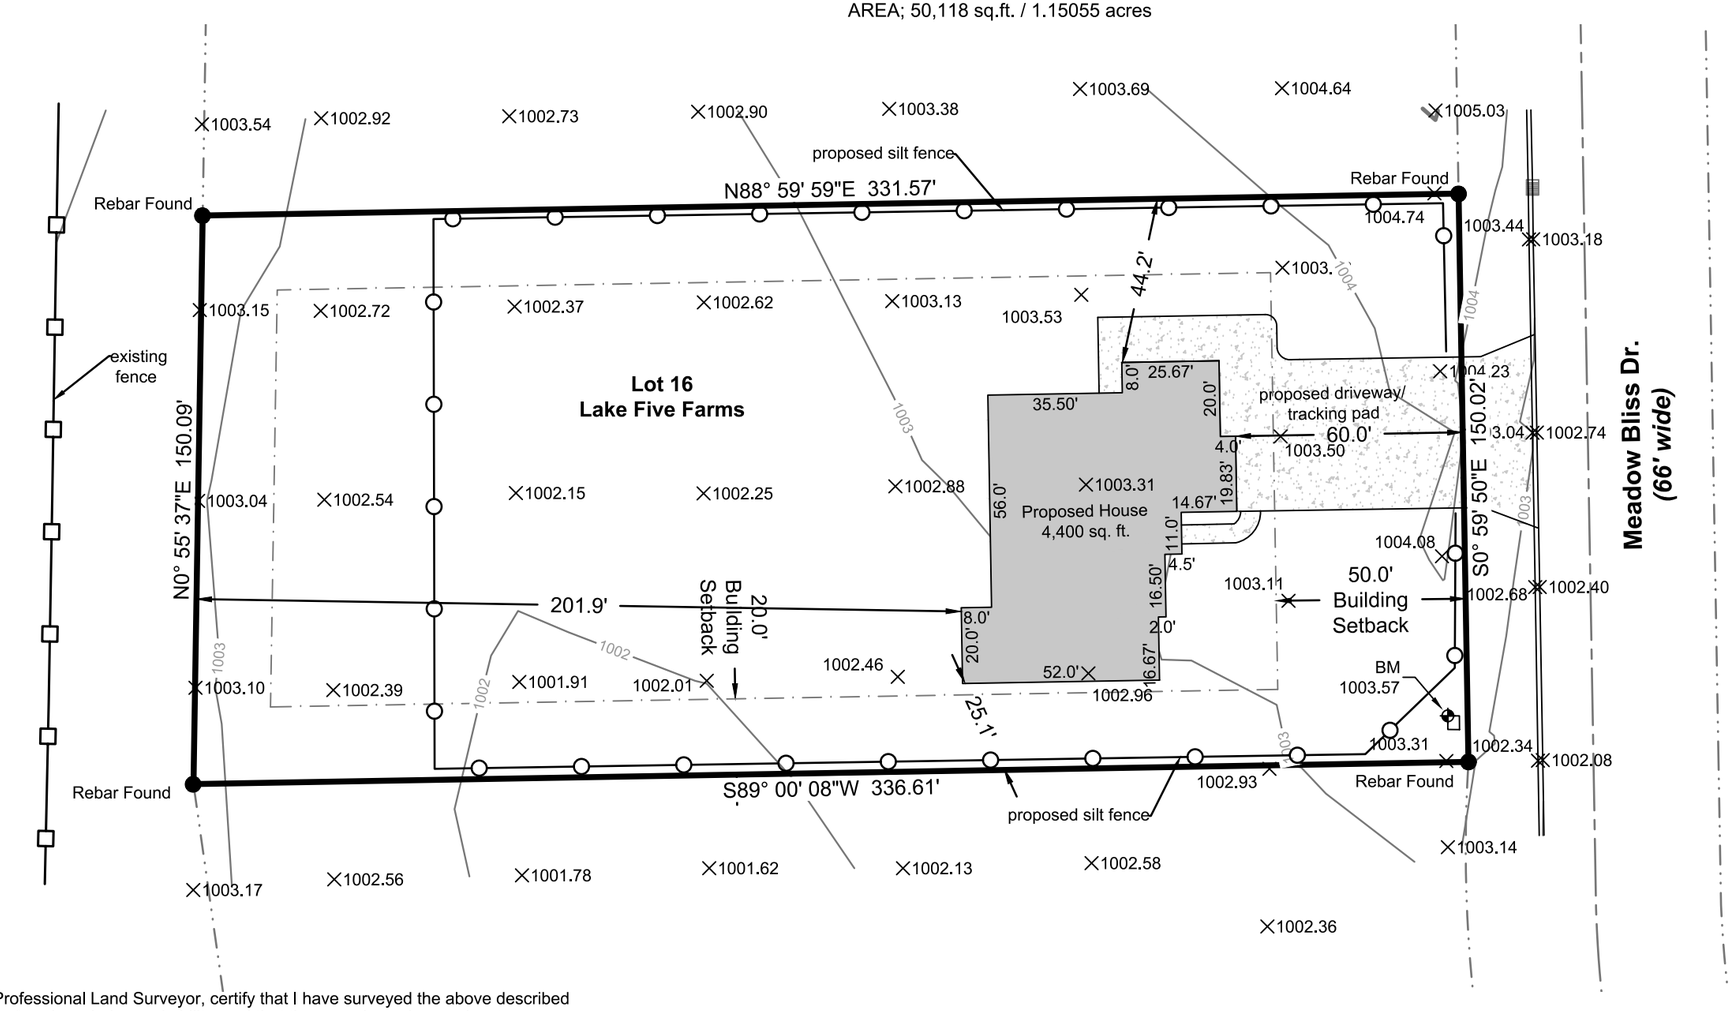

I, Kevin A. Slottke, Professional Land Surveyor, certify that I have surveyed the above described property, to the best of my knowledge and ability, and that the map shown hereon is a true representation thereof and shows the size and location of the property, it's exterior boundaries, the location of all visible structures thereon, boundary fences, apparent easements, roadways and encroachments, if any.

Kevin A. Slottke, P.L.S. 2503 February 18, 2026

WISCONSIN
KEVIN A. SLOTTKE
S-2503
MILWAUKEE, WI
LAND SURVEYOR

Notes:
Per Lake Five Farms master grading plan dated 12/31/2024:
Minimum basement floor elevation - 994.23
Proposed yard grade - 1005.0

Proposed basement floor - 997.67
Proposed top of foundation (8' wall) - 1005.67
Proposed garage floor at door - 1005.34

Bearings are referenced to Wisconsin State Plane Coordinate System, South Zone

Datum for the project is USGS NGVD29

0 40' 80'

THE SIGMA GROUP
Single Source. Sound Solutions.
www.thesigmagroup.com
1300 West Canal Street
Milwaukee, WI 53233
Phone: 414-643-4200
Fax: 414-643-4210

I:\Carmody, Steve\060 CAD\300_Survey\020_Survey Deliverables (ALTA, CSM, PLAT)\Carmody-Plat.dwg