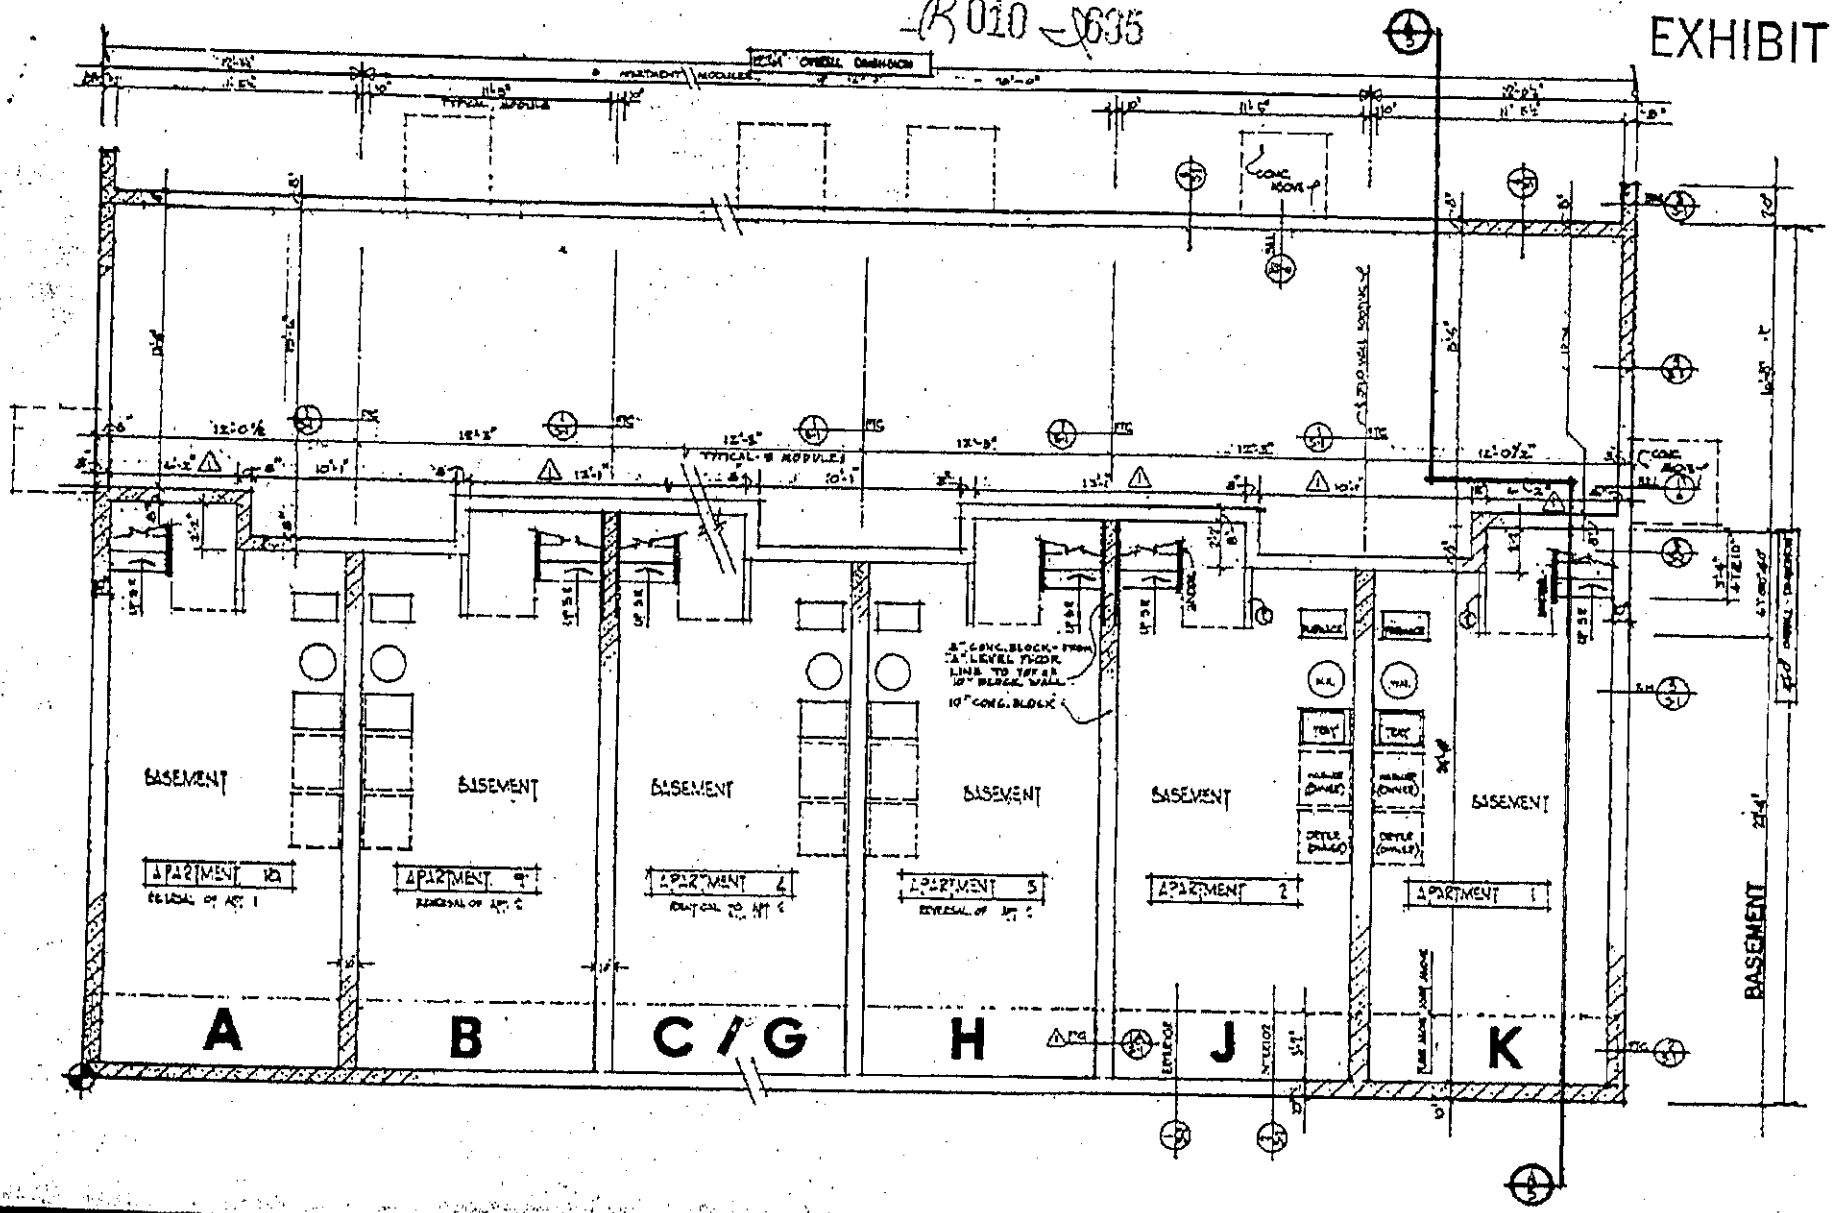
R010-0635

EXHIBIT C-2



[redacted]

Mar 05 2010 1:26PM HP LASERJET FAX

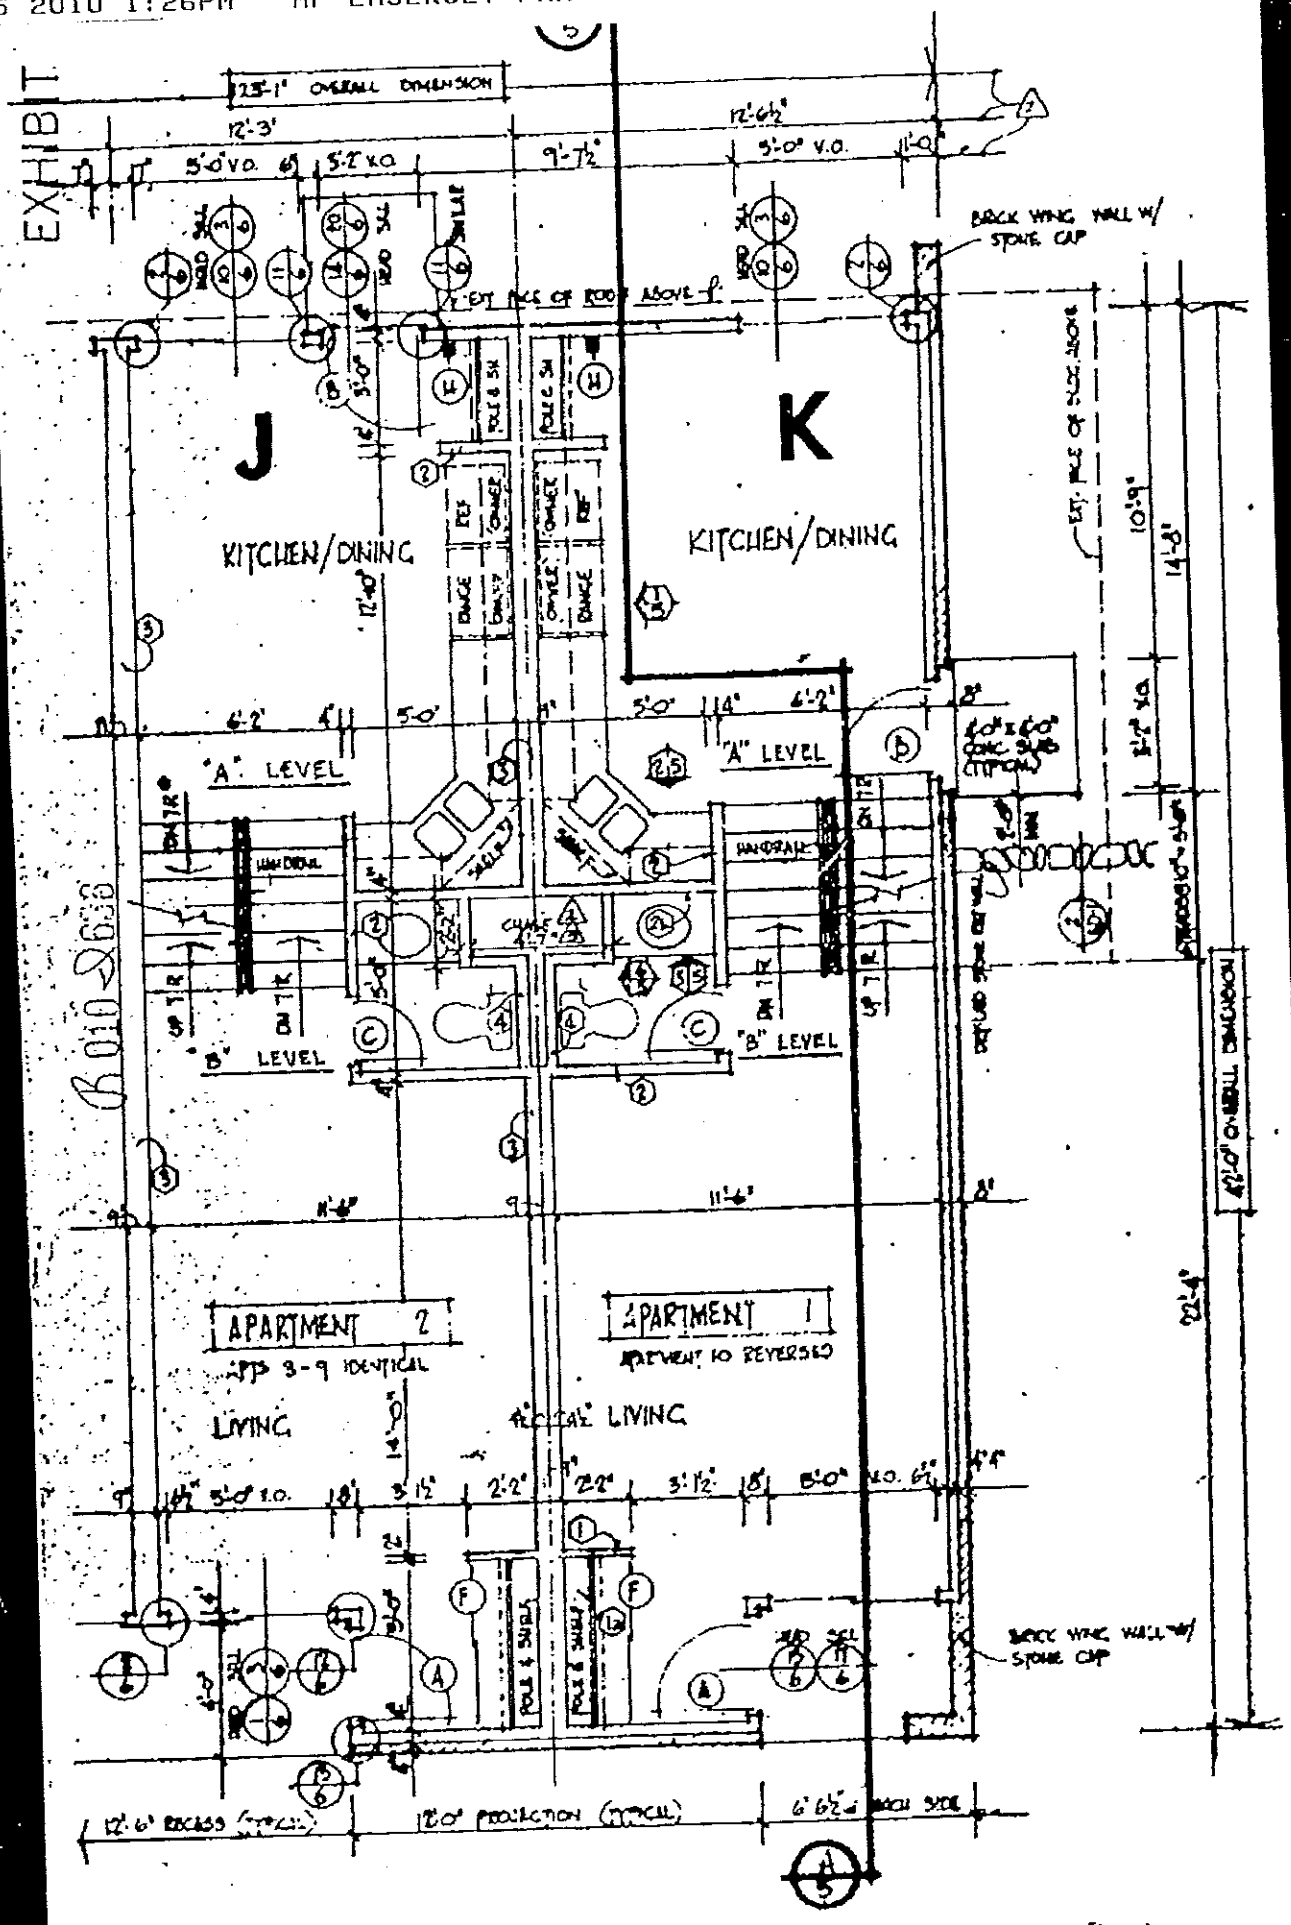
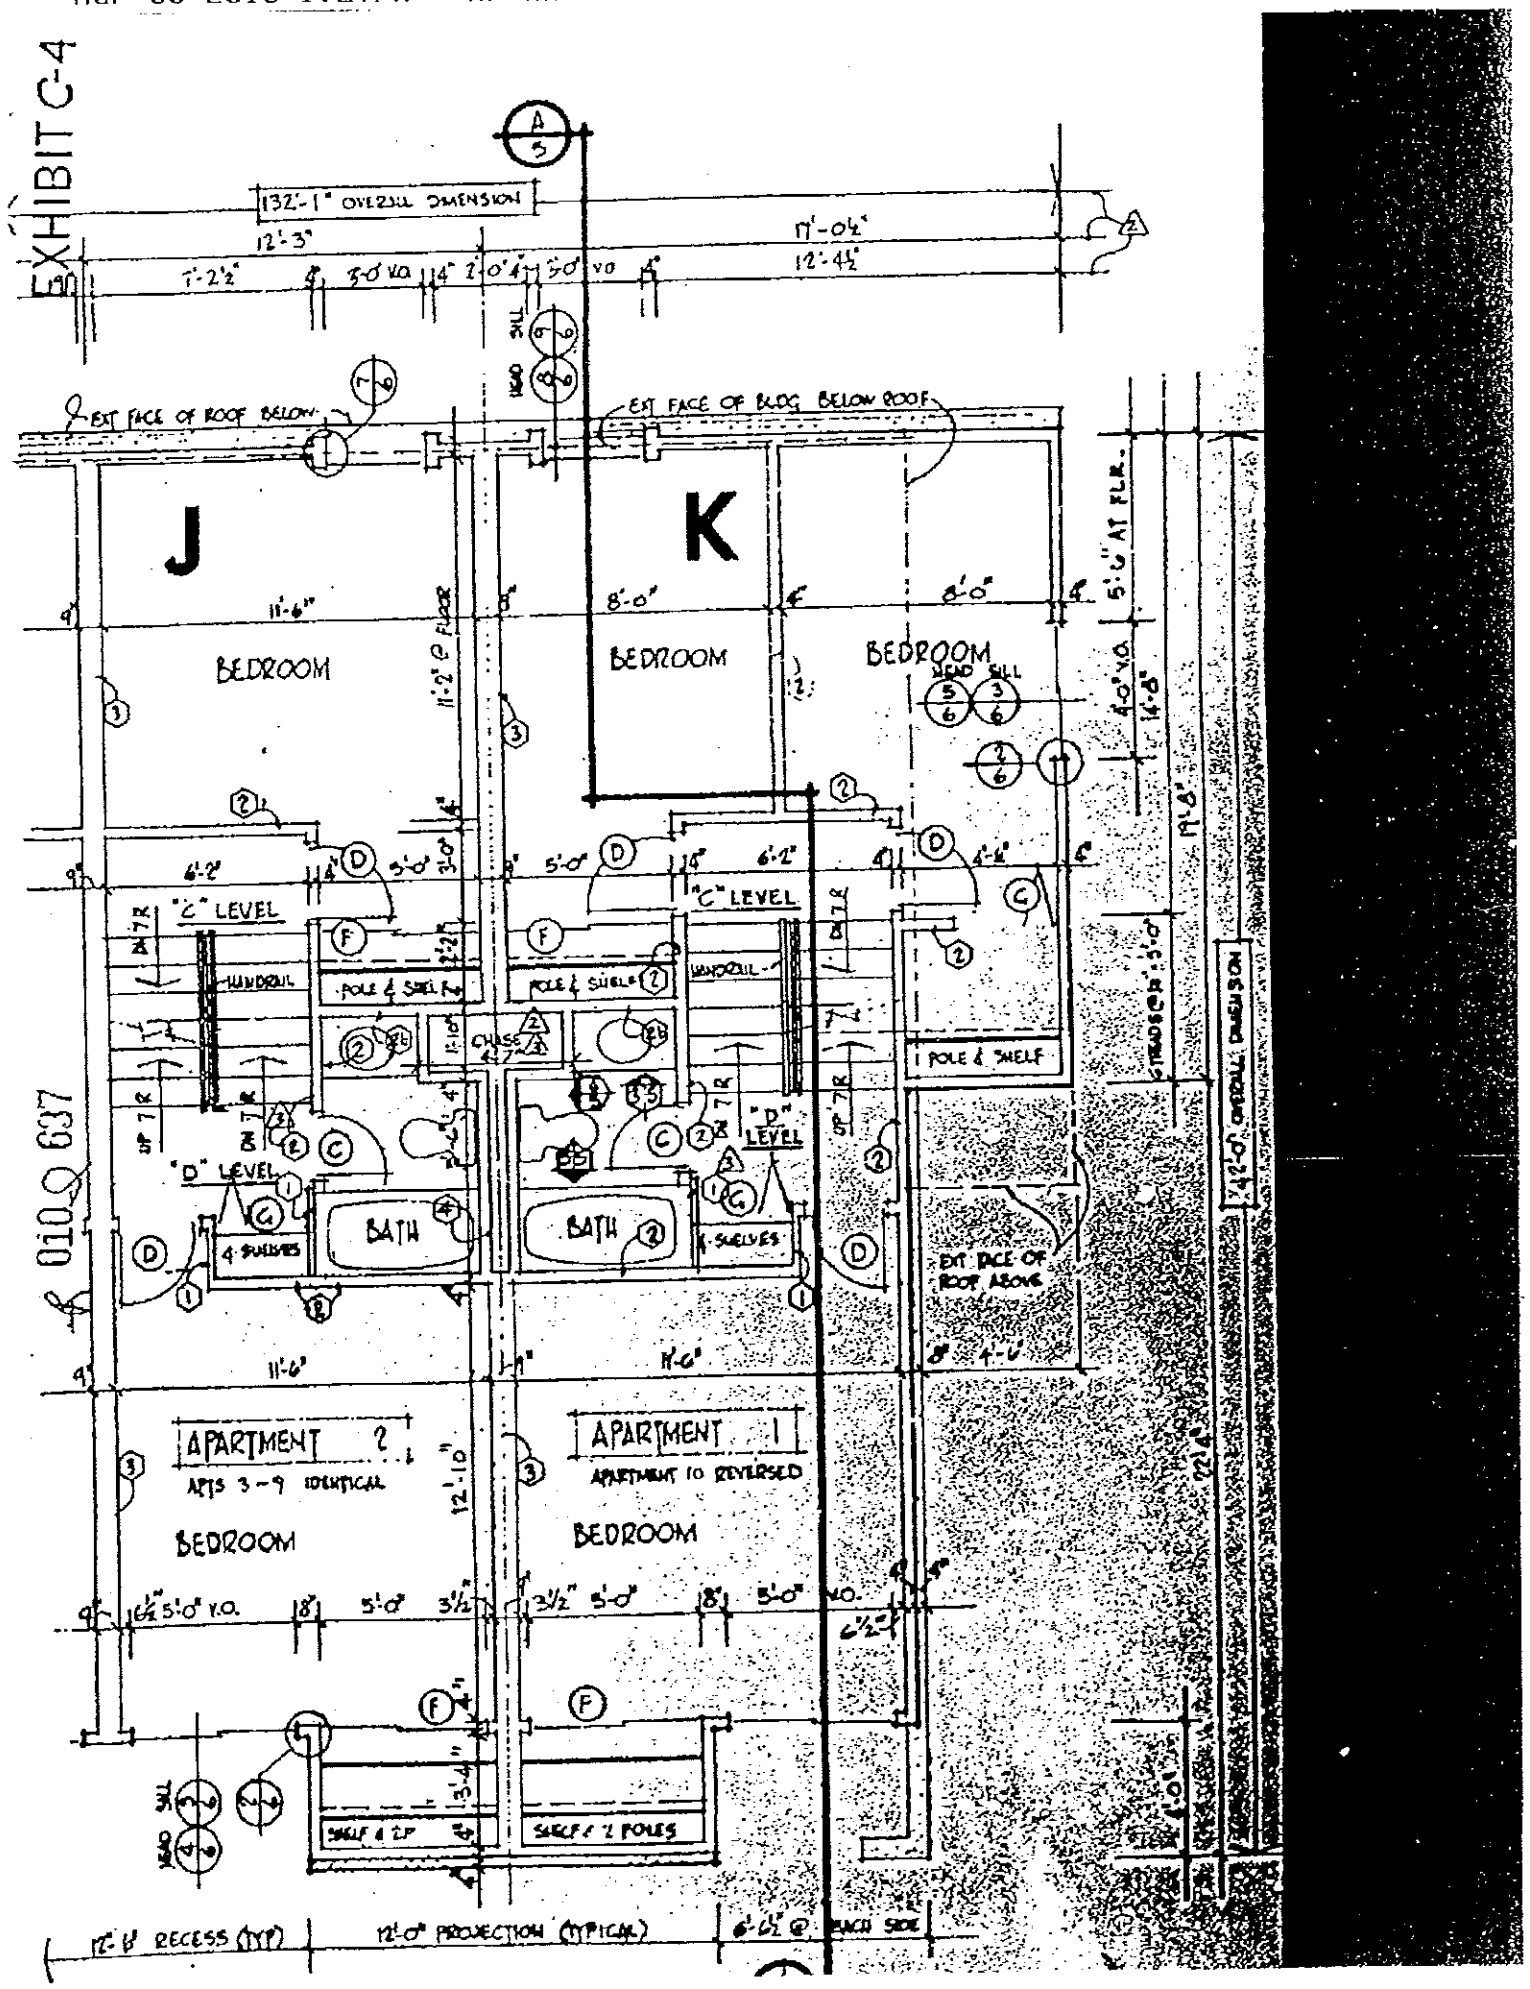
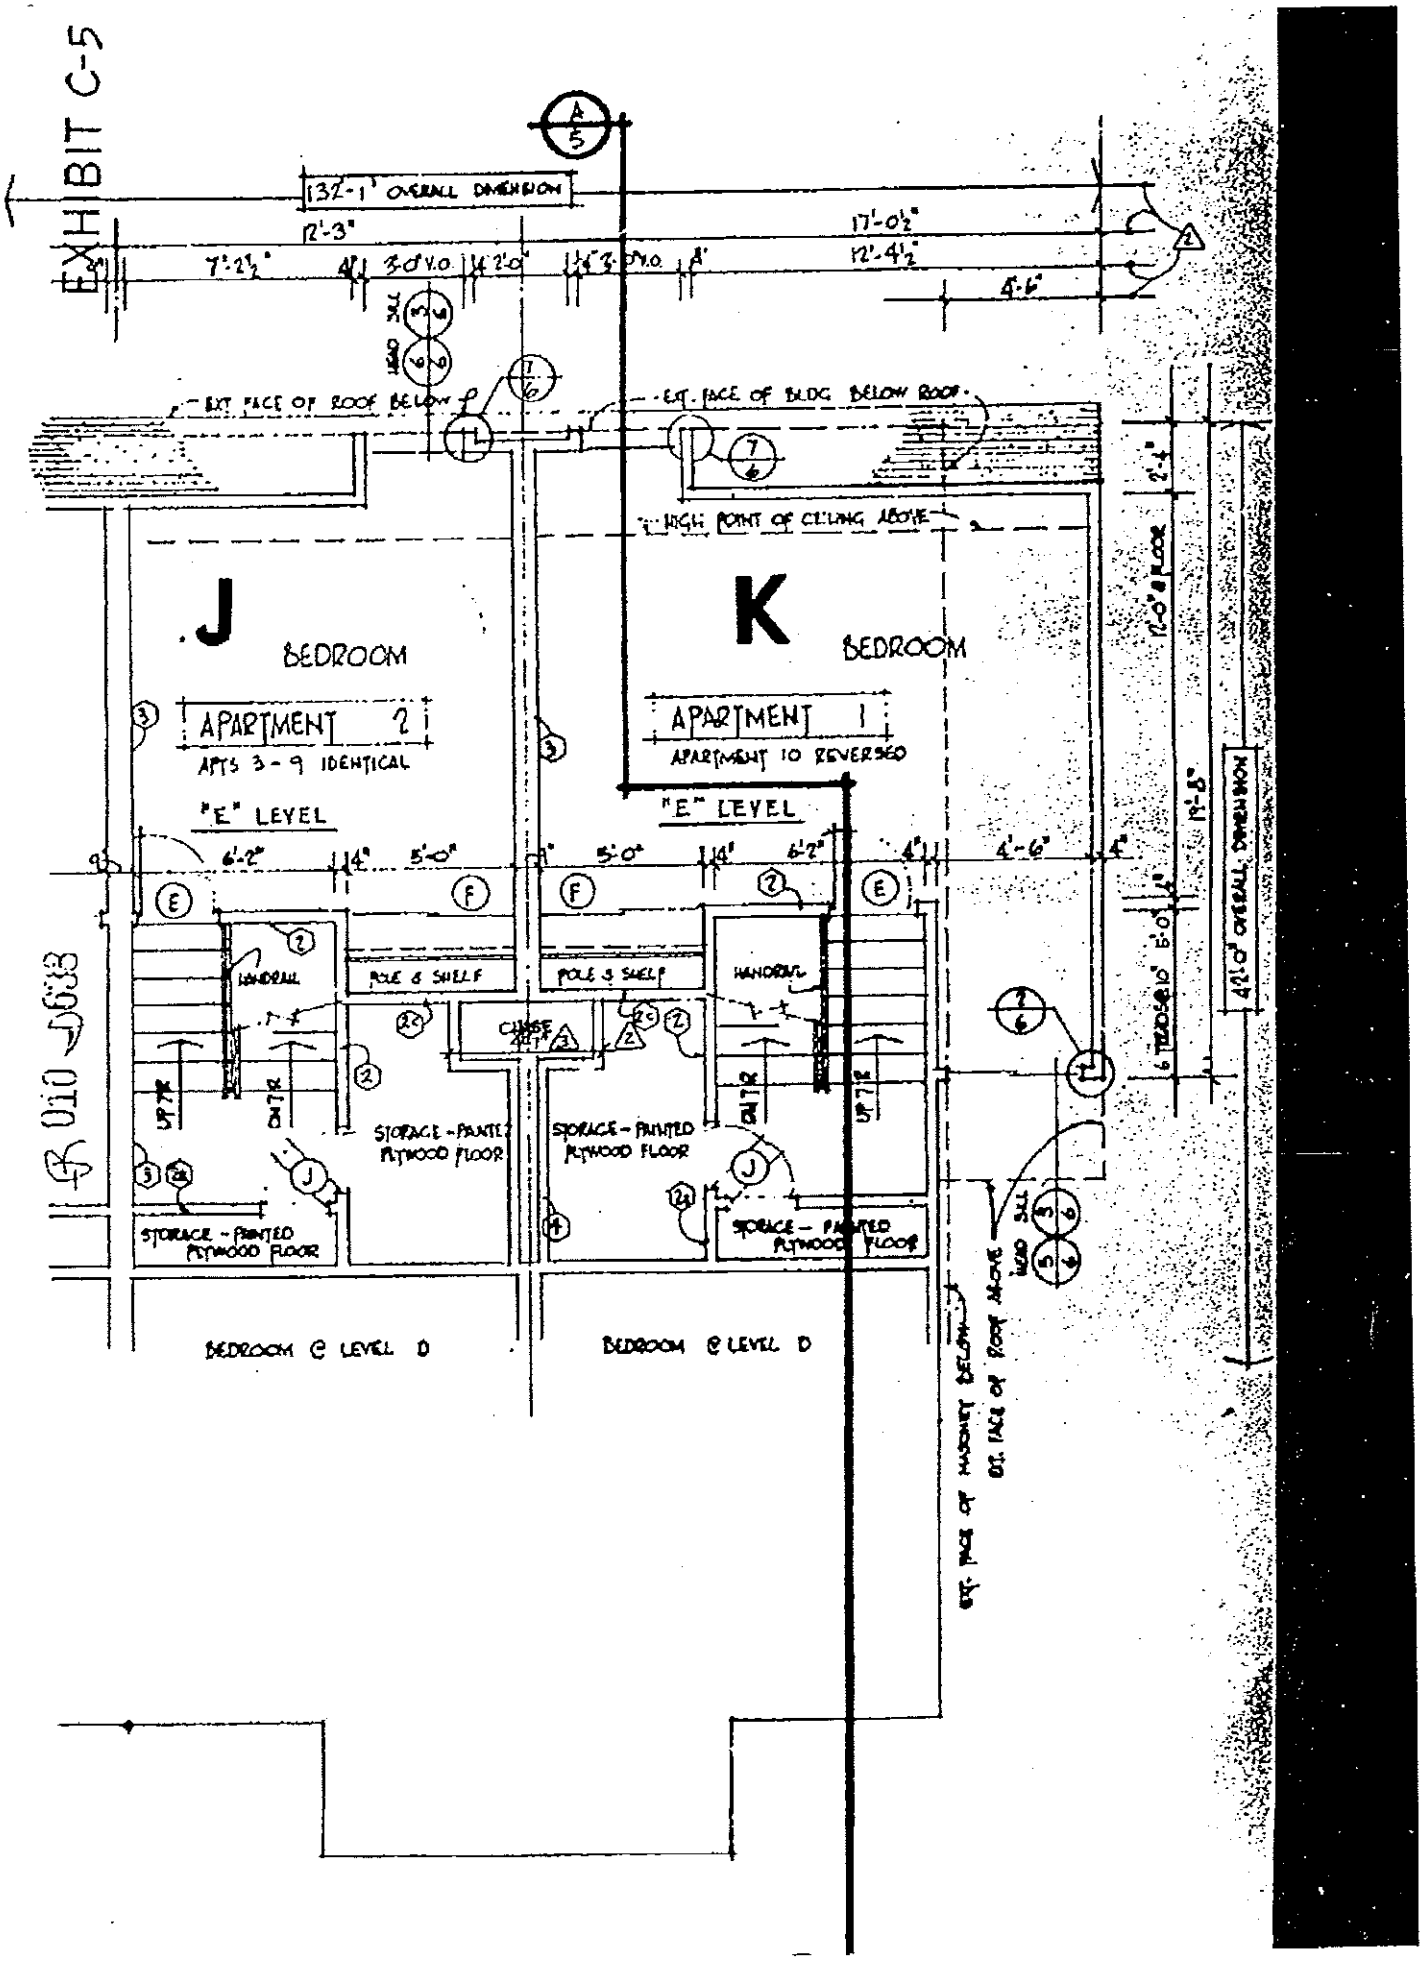
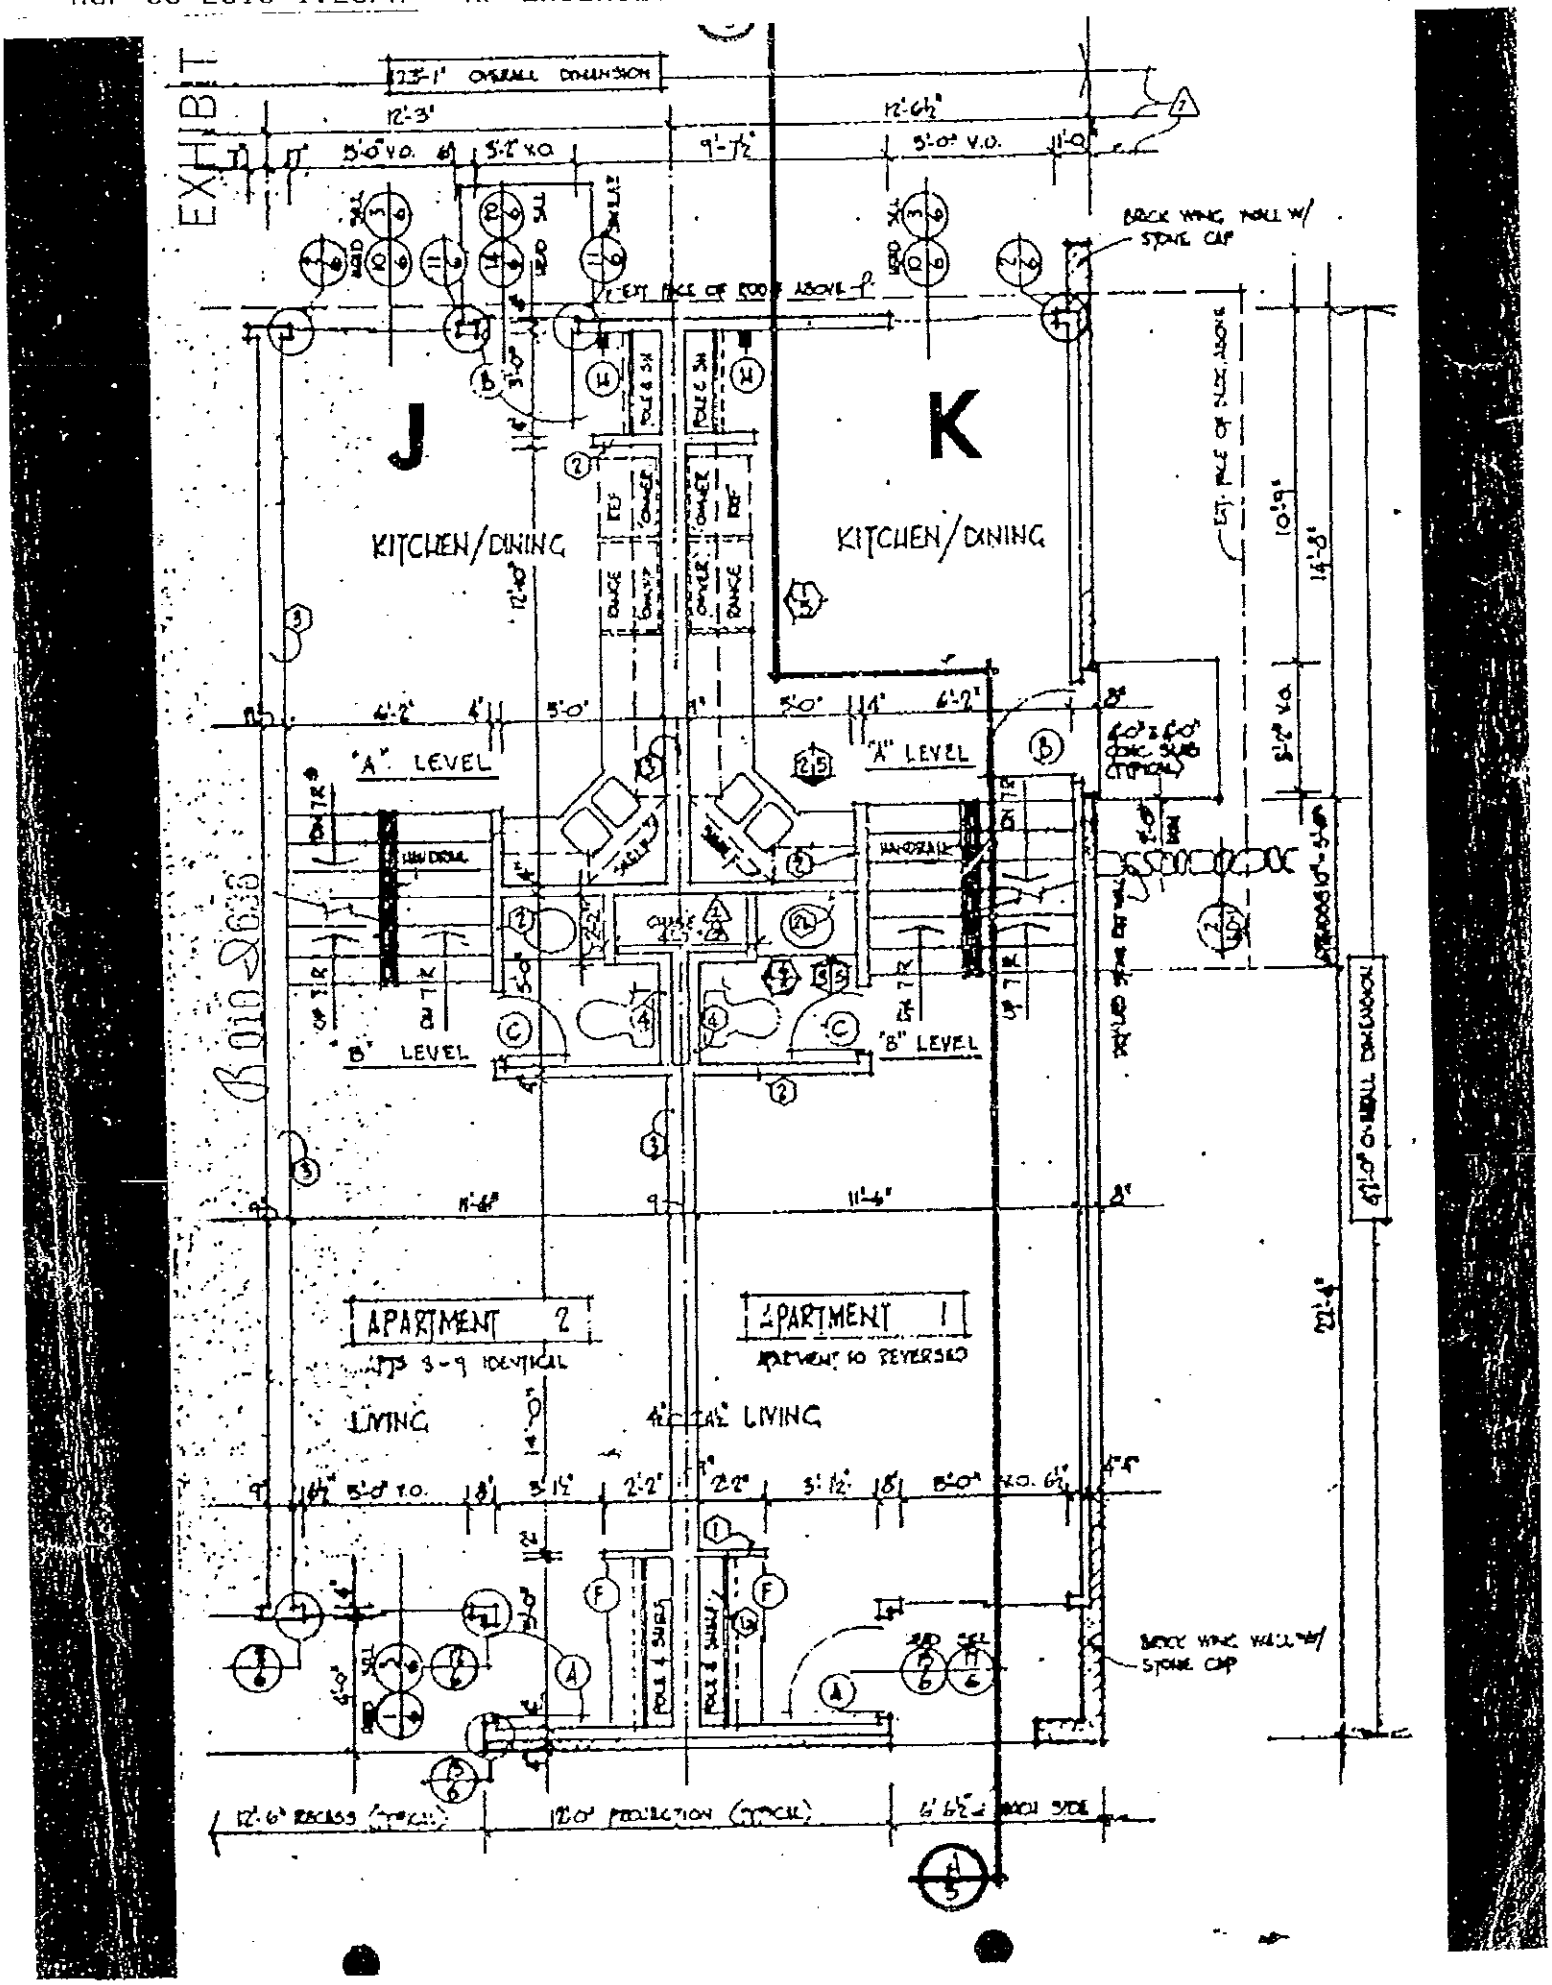

EXHIBIT
J
K
KITCHEN/DINING
KITCHEN/DINING
"A" LEVEL
"A" LEVEL
"B" LEVEL
"B" LEVEL
APARTMENT 2
APARTMENT 1
LIVING
LIVING
BRICK WING WALL W/ STONE CAP
BRICK WING WALL W/ STONE CAP
12'-0" PROJECTION (TYPICAL)

EXHIBIT C-4


132'-1" OVERALL DIMENSION
EXT FACE OF ROOF BELOW
EXT FACE OF BLDG BELOW ROOF
J
K
BEDROOM
BEDROOM
BEDROOM
"C" LEVEL
"D" LEVEL
HANDRAIL
POLE & SHELF
BATH
BATH
4 SHELVES
4 SHELVES
APARTMENT 2
APTS 3-9 IDENTICAL
BEDROOM
APARTMENT 1
APARTMENT TO REVERSED
BEDROOM
SHELF & 2P
SHELF & 2 POLES
EXT FACE OF ROOF ABOVE
12'-8" RECESS (TYP)
12'-0" PROJECTION (TYPICAL)
5'-6" AT FLR.
GRADE
224'-0" OVERALL DIMENSION


EXHIBIT C-5
132'-1" OVERALL DIMENSION
12'-3"
7'-2½"
4'
3'-0" V.O
4'-2"
3'-0" V.O
4'
17'-0½"
12'-4½"
4'-6"
EXT. FACE OF ROOF BELOW
EXT. FACE OF BLDG BELOW ROOF
HIGH POINT OF CEILING ABOVE
J
BEDROOM
APARTMENT 2
APTS 3 - 9 IDENTICAL
"E" LEVEL
K
BEDROOM
APARTMENT 1
APARTMENT 10 REVERSED
"E" LEVEL
6'-2"
4"
5'-0"
1'
5'-0"
1'
6'-2"
4"
4'-6"
4"
HANDRAIL
POLE & SHELF
POLE & SHELF
HANDRAIL
CLOSET
STORAGE - PAINTED PLYWOOD FLOOR
STORAGE - PAINTED PLYWOOD FLOOR
STORAGE - PAINTED PLYWOOD FLOOR
STORAGE - PAINTED PLYWOOD FLOOR
BEDROOM @ LEVEL D
BEDROOM @ LEVEL D
EXT. FACE OF MASONRY BELOW
EXT. FACE OF ROOF ABOVE
12'-0" FLOOR TO FLOOR
42'-0" OVERALL DIMENSION


EXHIBIT
J
K
KITCHEN/DINING
KITCHEN/DINING
"A" LEVEL
"A" LEVEL
"B" LEVEL
"B" LEVEL
APARTMENT 2
APARTMENT 1
LIVING
LIVING
BRICK WING WALL W/ STONE CAP
BRICK WING WALL W/ STONE CAP
12'-6" RECESS
12'-0" PROJECTION

SUNSET HOMES
BIG BEWA RD
CHAFFEE ST