Tax Key# MSKC 2179.030

Date March 28, 1997


PLAT OF SURVEY

Job No. MS-5295-W

LOT 6, LAKEVIEW HIGHLANDS NORTH, being a subdivision of part of the Southeast 1/4, Southwest 1/4, Northeast 1/4 and Northwest 1/4 of the Southwest 1/4 of Section 5, Township 5 North, Range 20 East, in the City of Muskego, Waukesha County, Wisconsin.

SURVEYED FOR:
WOODHAVEN HOMES

SCALE 1"=40'

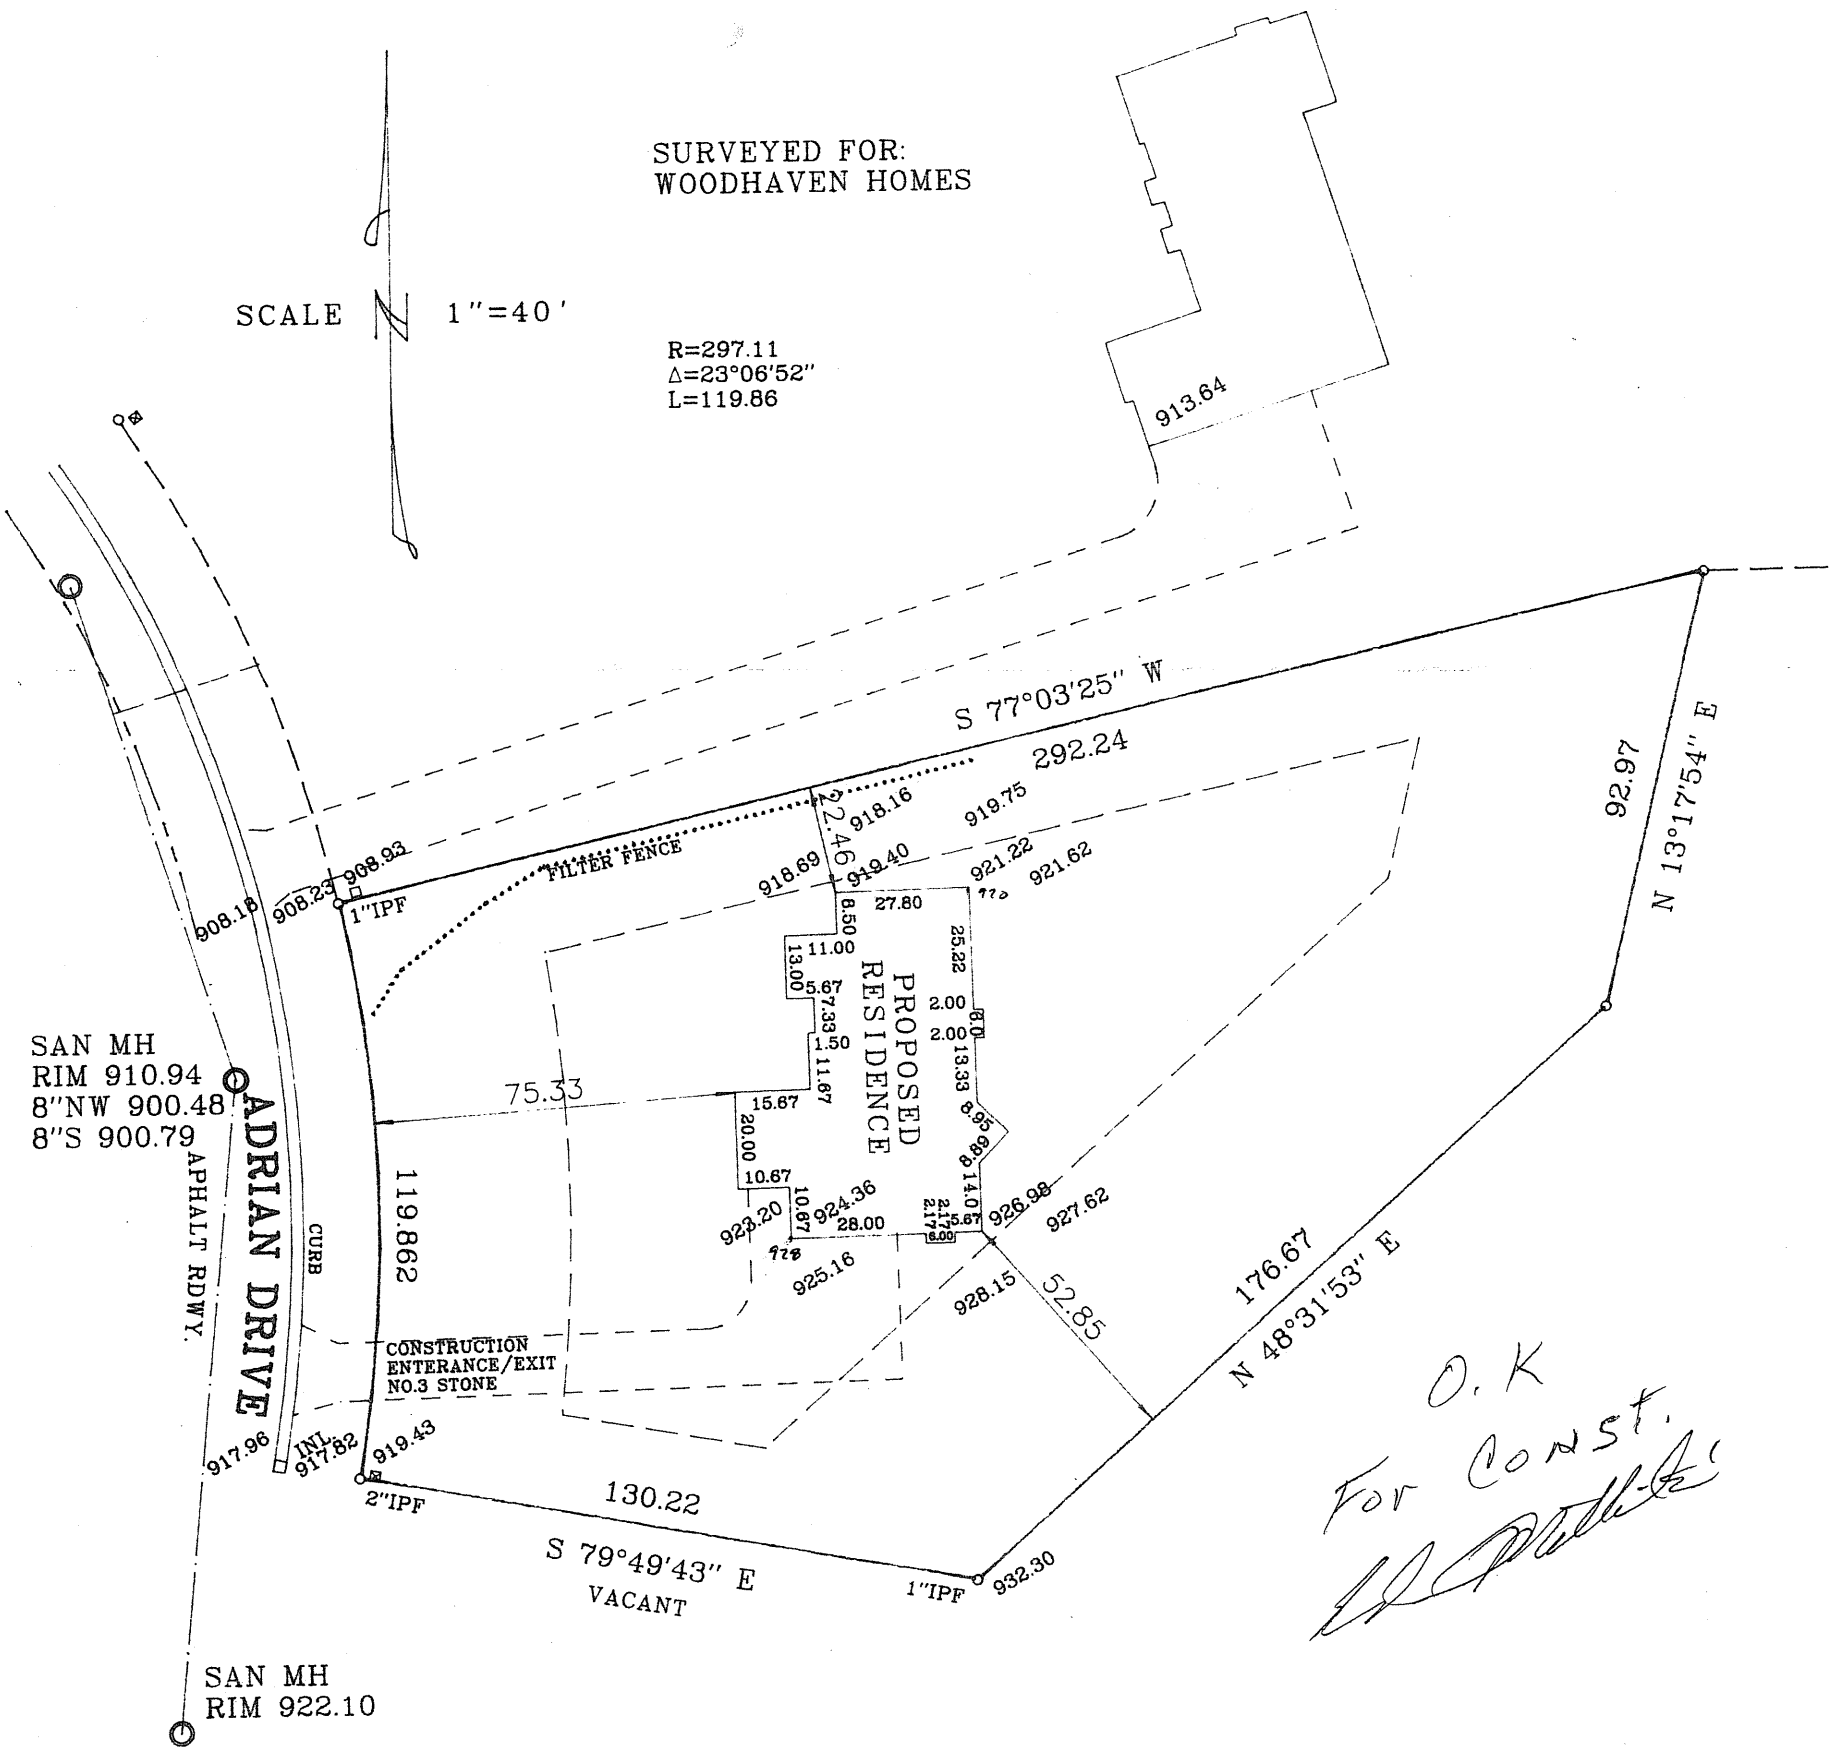

O. K
For Const.

SURVEYED BY
MICHAEL W. BUECHL, INC.
233 OAKTON AVENUE
PEWAUKEE, WISCONSIN 53072

Phone 691-4444

I have surveyed the above described property, and the above map is a true representation thereof and shows the size and location of the property, its exterior boundaries, the location and dimensions of all visible structures thereon, fences, apparent easements, roadways and visible encroachments.

This survey is made for the exclusive use of the present owners of the property; also those who purchase, mortgage or guarantee the title thereto, within one year from date hereof, and to them I warrant the accuracy of said survey and map.

Michael W Buechl

REGISTERED LAND SURVEYOR NO. S-1106 – STATE OF WISCONSIN

WISCONSIN
MICHAEL W. BUECHL
S-1106
PEWAUKEE, WISCONSIN
LAND SURVEYOR