
HOLLAND & THOMAS, L.L.C. - LAND SURVEYORS
202 West Street Johnson Creek, WI 53038 (920) 699-3305

PLAT OF SURVEY

FOR LOT 16 OF WELSHIRE FARM ADDITION NO. 1, AND BEING A PART OF THE NE 1/4 OF THE SOUTHWEST QUARTER AND OF SECTION 23, TOWN 7 NORTH, RANGE 18 EAST, TOWN OF DELAFIELD, WAUKESHA COUNTY, WISCONSIN.

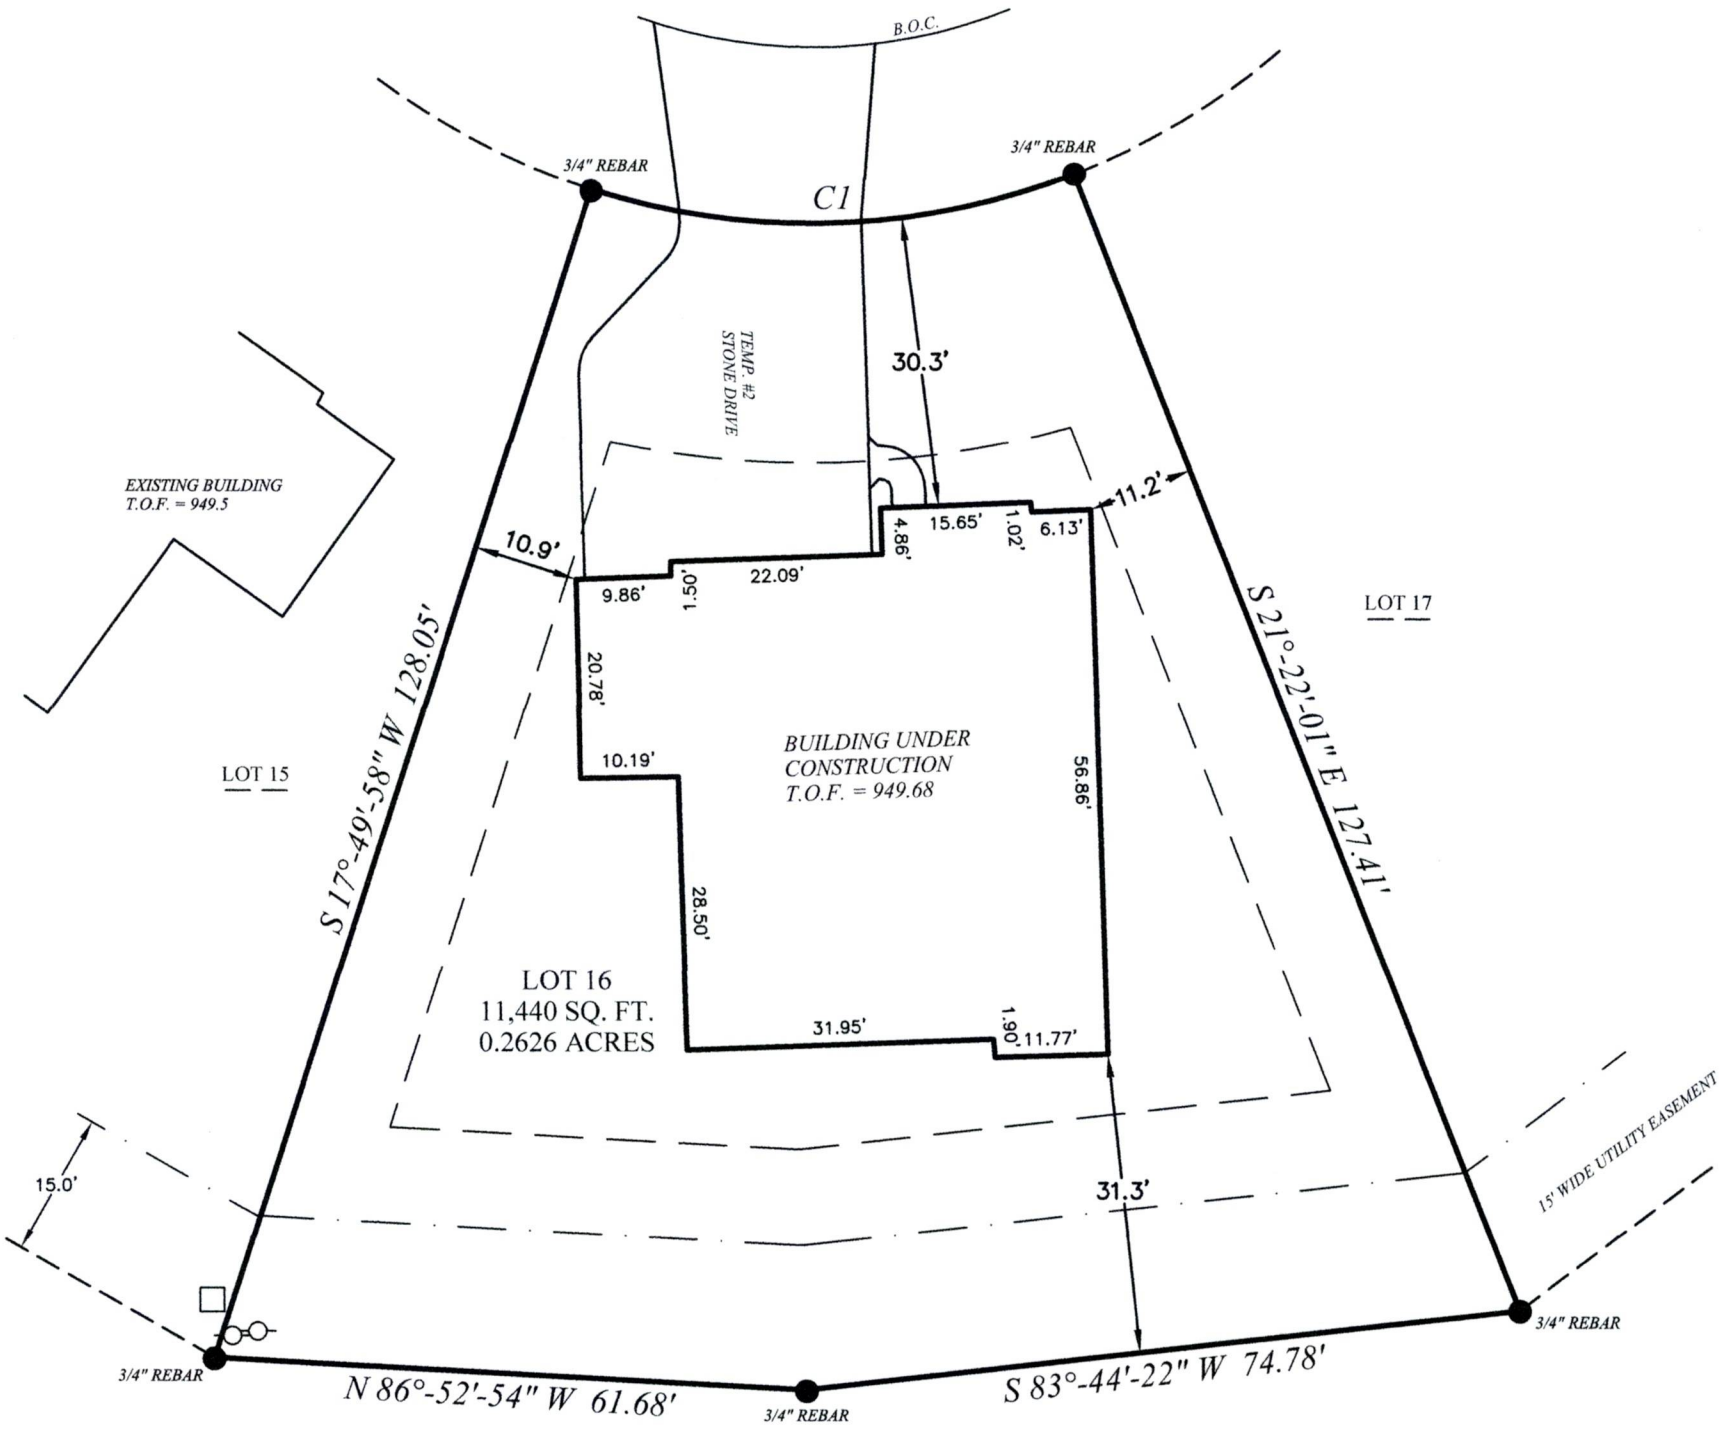

OUTLOT 3

IF THE SURVEYOR'S SEAL IS NOT WET STAMPED IN RED AND SIGNED IN OPPOSABLE INK, THE PLAT IS A COPY THAT SHOULD BE ASSUMED TO CONTAIN UN-AUTHORIZED ALT-ERATIONS. THE CERTIFICATION ON ON THIS DOCUMENT DOES NOT APPLY TO ANY COPIES NOR DIGITAL FORMATS UNLESS VERIFIED DIGITAL CERTIFICATE BY SAME EXISTS UN-ALTERED.

WISCONSIN LAND SURVEYOR
SCOTT D. THOMAS
S-2354
JOHNSON CREEK
WISCONSIN
10/27/26

State of Wisconsin } SS.
County of Jefferson }

I, Scott D. Thomas, L.P.L.S., do hereby certify that I have made this survey and that the information as shown on the above Plat of Survey is a true and correct representation thereof and that this survey complies with Wisconsin Administative Code A-E 7. Lots are drawn from subdivision plats/C.S.M.s; unplatted lands from recorded deeds/surveys. Boundary survey plats reflect field-located information; consult a title attorney to discover all the legal encumberments attached to any property.

BEARINGS ARE REFERENCED TO THE NORTH LINE OF THE SOUTHWEST QUARTER OF SECTION 23-07-18, WHICH IS ASSUMED TO BEAR N 88°-51'-15" E.

20' 0 20'

LEGEND: These standard symbols may be found in the drawing.

- Lot Corner (Found) w/desc.
- 18" X 3/4" Dia. Rebar (Set)
- Elec. Trans. Box
- Man Hole
- Utility Pedestal
- Fire Hydrant
- Water Valve
- Catch Basin
- Light Post
- Easement Boundary
- Building Setback Line

PROJECT: 128-016

BUILDER: Harbor Homes
N27 W24025 Paul Ct.
Pewaukee, WI 53072
Ph: (262) 232-8520

Holland & Thomas, L.L.C.
Land Surveyors
202 West Street
Johnson Creek, WI 53038

Digitally signed by Scott D. Thomas
Date: 2026.10.27 16:04:08 -05'00'

C:\Holland&Thomas\260742AB.dwg;Drawn By:NLH;Checked By:SDT;F.W.F:10-26-26;S:10-27-26.