PLAT OF SURVEY

FOR: SanBria Home and Design

Lot 7, Highland Hills Estates Subdivision, Part of the NE 1/4 of the NW 1/4, Section 24, T15N, R22E, Town of Sheboygan Falls, Sheboygan County, Wisconsin.

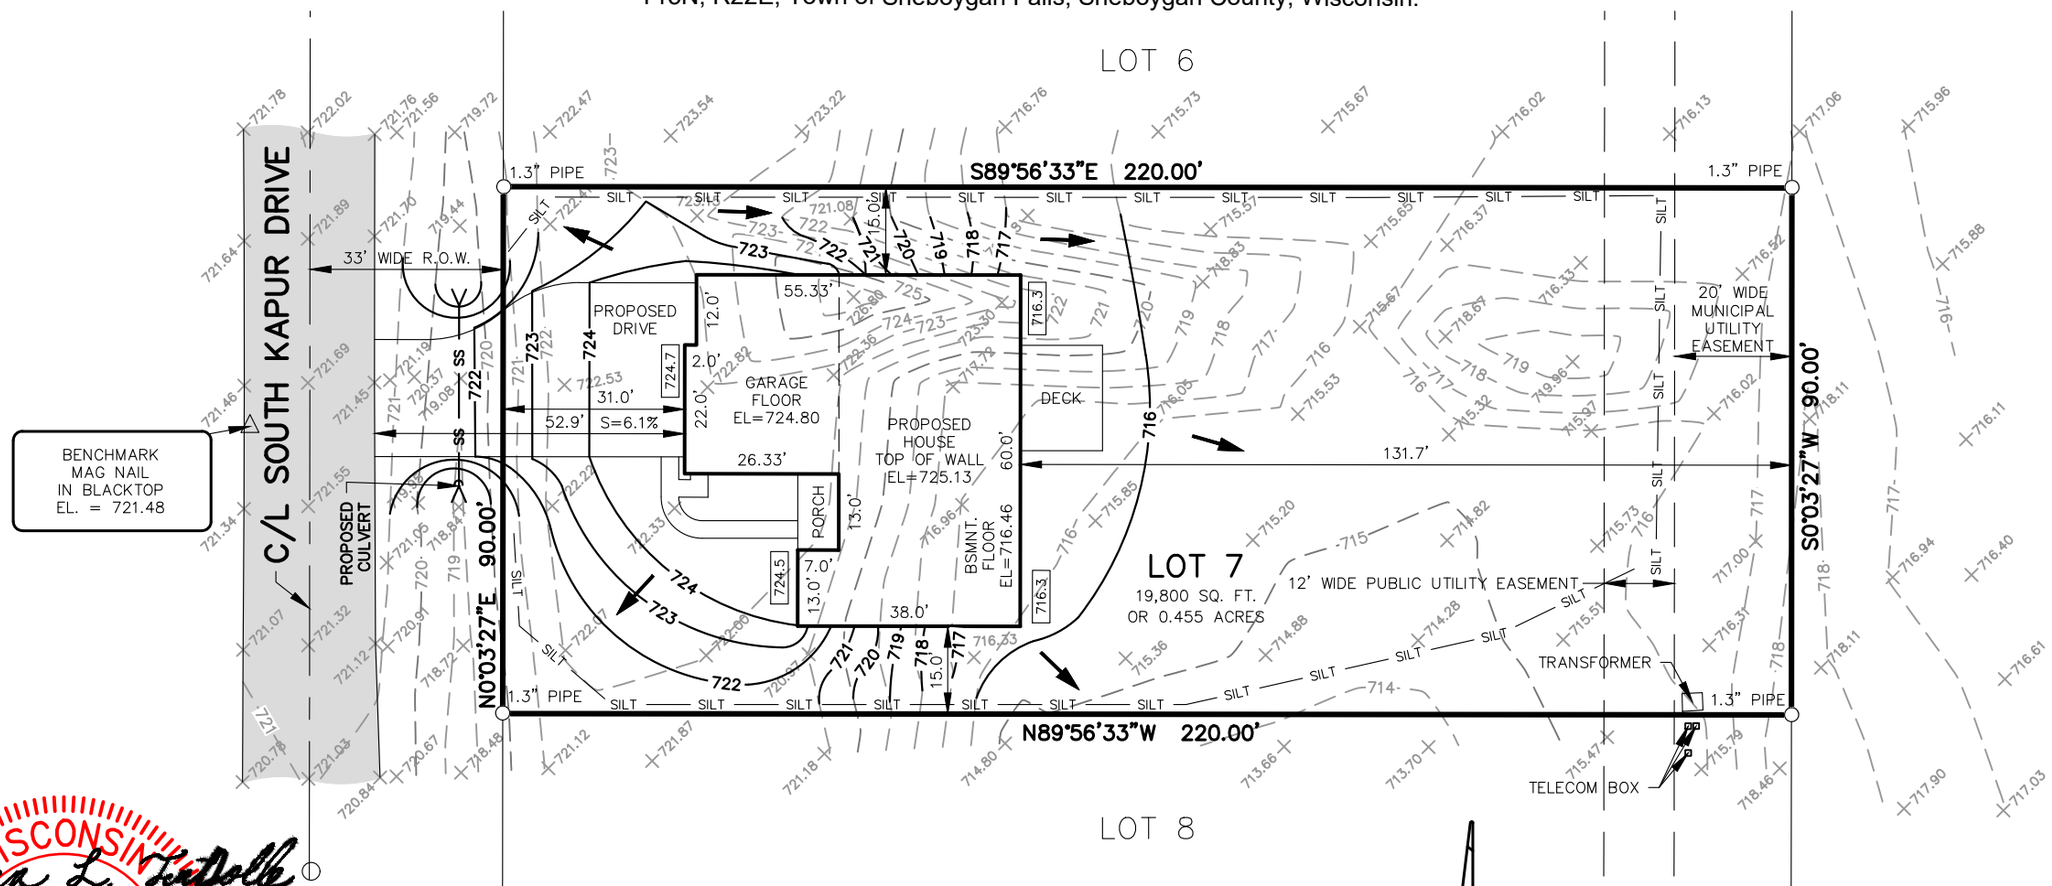

NOTES:

1. UTILITY STRUCTURES VISIBLE ON THE GROUND SURFACE HAVE BEEN SHOWN PER ACTUAL MEASUREMENTS. UNDERGROUND UTILITY HAVE NOT BEEN SHOWN. CALL DIGGERS HOTLINE PRIOR TO ANY EXCAVATION.
2. BEARINGS ARE BASED ON SHEBOYGAN COUNTY COORDINATE SYSTEM.
3. ELEVATIONS ARE NAVD88(GEOID18).

LEGEND

- O = Iron Stake Found
- T. = Top of Curb Elevation
- G. = Gutter Elevation
- = Proposed Flow
- 000.00 = Proposed Grade
- 000 = Proposed Contour
- SILT = Suggested Silt Fence

Scale: 1" = 30'

WISCONSIN
JOSHUA L. TENDOLLE
S-4030
SHEBOYGAN
WIS.
11/20/2025
LAND SURVEYOR

I Joshua L. TenDolle do hereby certify that this survey is correct to the best of my knowledge and belief.

CEDAR CREEK SURVEYING, LLC
ENGINEERS • SURVEYORS • DRAFTERS
100 South 10th Street
Oostburg, WI 53070
920-547-0599
www.cedarcreeksurveying.com

FILE No.: 2025195s DATE: 11/20/2025 PAGE: 1 OF 1