DUNHAM SURVEYING, S.C.
DELAVAN, WISCONSIN 53115



Scale - 1" = 20'
● = 2" Iron Pipe Found
o = 1" Iron Pipe Found
—‹——›— = Fence Line
Bearings are those shown on the recorded plat of Estate Lane Subdivision
Survey ordered by:
Harry F. Worth, Jr.,
Attorney at Law
11 North Wisconsin Street
Elkhorn, WI 53121

STATE OF WISCONSIN)
COUNTY OF WALWORTH) SS

I, George T. Dunham, Surveyor, certify that I have surveyed the property described as follows:

Lot 3 in Estate Lane Subdiviion located in the City of Delavan, Walworth County, Wisconsin, subject to easements of record,

and that the plat shown hereon is a correct representation thereof and shows the size and location of the property, its exterior boundaries, the location of all visible structures and dimensions of all principal buildings thereof, boundary fences, apparent easements, roadways and visible encroachments, if any, and that I have surveyed the property hereon described, according to the official records, to the best of my knowledge and belief.

December 26, 1992

George T. Dunham, Surveyor

WISCONSIN
GEORGE T. DUNHAM
S-306
DELAVAN WIS.
LAND SURVEYOR

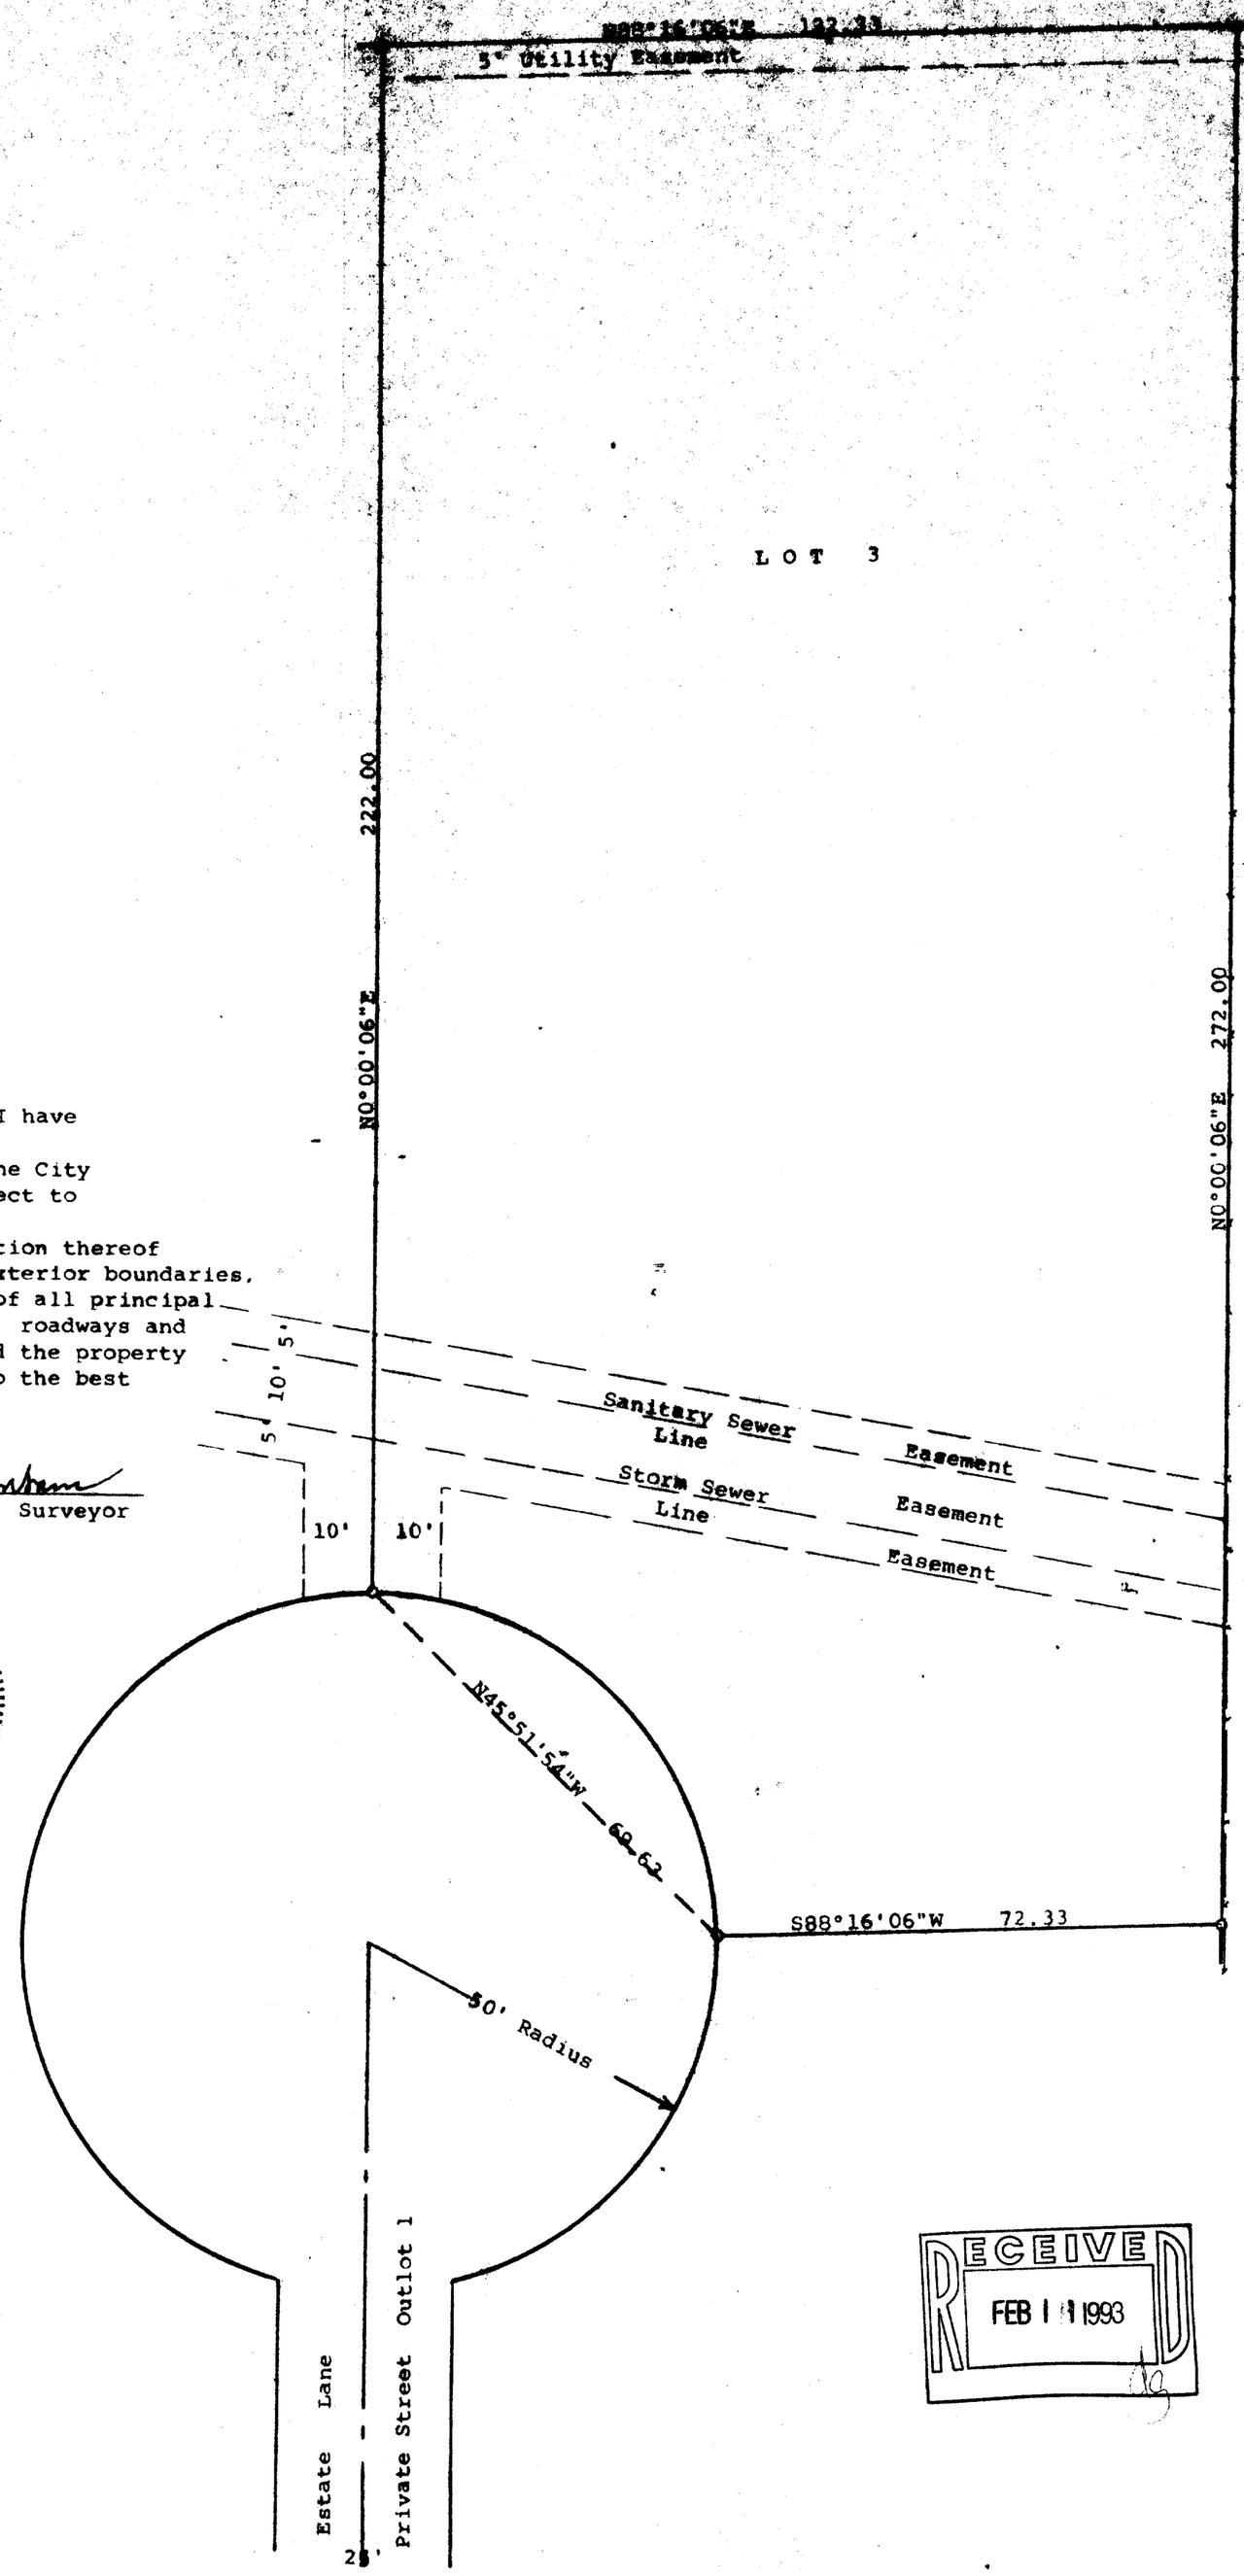

RECEIVED
FEB 11 1993

002-1193

XEL-3