
SEPTIC SYSTEM
LOT PLAN
"THE PRESERVE AT HARVEST RIDGE"
LOT 41

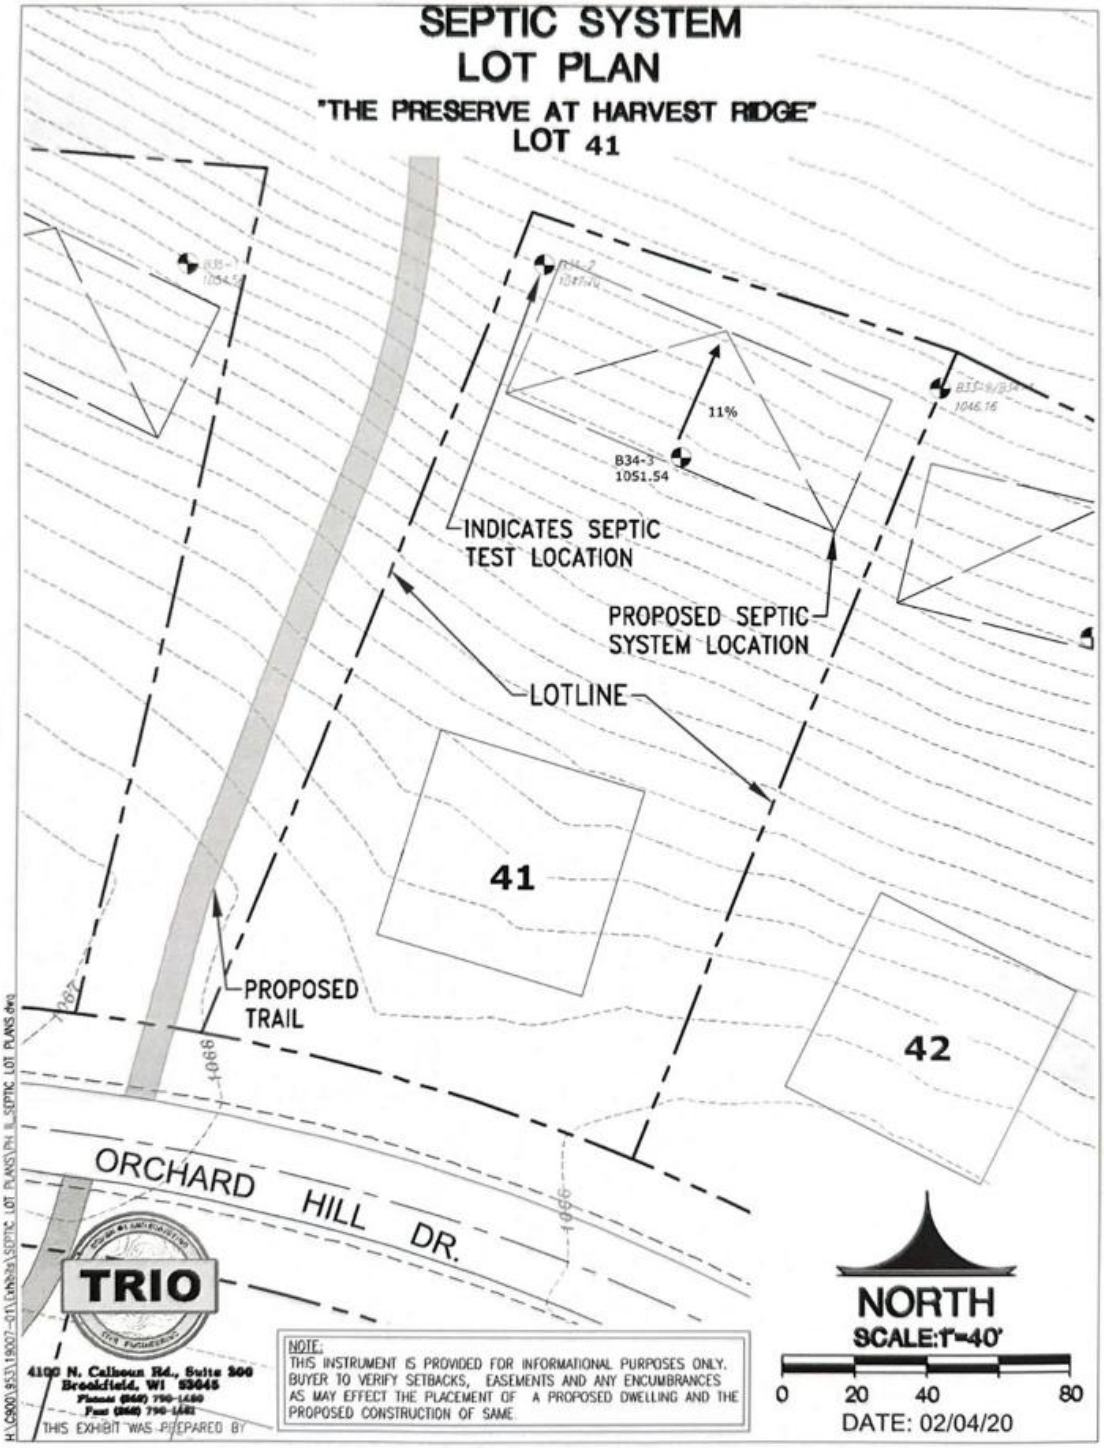

TRIO
4100 N. Calhoun Rd., Suite 300
Brookfield, WI 53045
Phone (262) 790-1480
Fax (262) 790-1481

THIS EXHIBIT WAS PREPARED BY

NOTE:
THIS INSTRUMENT IS PROVIDED FOR INFORMATIONAL PURPOSES ONLY. BUYER TO VERIFY SETBACKS, EASEMENTS AND ANY ENCUMBRANCES AS MAY EFFECT THE PLACEMENT OF A PROPOSED DWELLING AND THE PROPOSED CONSTRUCTION OF SAME.

DATE: 02/04/20

H:\C9001\853\19007-01\Drafting\SEPTIC LOT PLANS\PH II_SEPTIC LOT PLANS.dwg