SURVEYING ASSOCIATES, INC.
MEMBER WISCONSIN SOCIETY OF LAND SURVEYORS AND AMERICAN CONGRESS ON SURVEYING AND MAPPING

2554 N. 100TH STREET P.O. BOX
26596 WAUWATOSA, WISCONSIN 53226
(414) 257-2212 FAX : (414) 257-2443
SAI@WI.RR.COM
FREDERICK W. SHIBILSKI R L S


PLAT OF SURVEY

LOT 12, BLOCK "B", MAYFAIR PARK, being a subdivision of a part of the Northwest ¼ of Section 18, Town 7 North, Range 21 East, in the City of Wauwatosa, Milwaukee County, Wisconsin.

Address: 28281 N. 122nd Street

SCALE : 1" = 25'

Area of Property - 9,675 Sq. Ft.

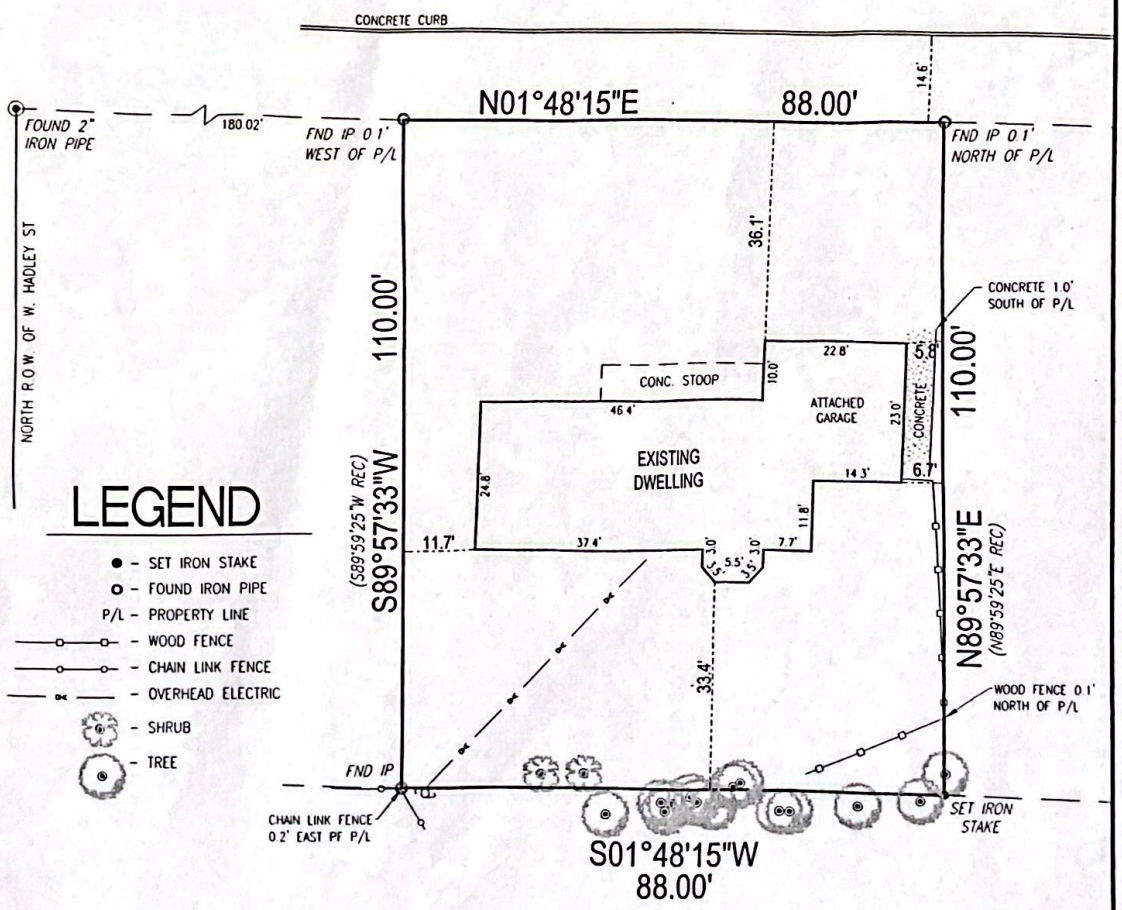

Surveyed for: SHIRLEY LOUTHAN

"I have surveyed the above described property from the legal description furnished by the client named on this survey."

"This survey is made for the exclusive use of the present owners of the property, and also those who purchase, mortgage, or guarantee the title thereto within one (1) year from date hereof."

WISCONSIN FREDERICK W. SHIBILSKI S-1154 WAUWATOSA, WI LAND SURVEYOR

NOTE : THIS IS NOT AN ORIGINAL SURVEY UNLESS THIS SEAL IS RED.

WISCONSIN REGISTERED LAND SURVEYOR	MAY 29, 2014	MCP/MTK	JTY	34269
	DATE	FIELD WORK BY	DRAWN BY	JOB NUMBER

May 29, 2014 - 2:03pm - D:\Drawings\34269\dwg\34269.dwg