D & H LAND SURVEYS LLC
526 S. 8TH STREET
SHEBOYGAN, WISCONSIN

BEING LOTS 1, 12, AND 13, BLOCK 1, REPLAT OF IDLEWILD, LOCATED IN SECTION 5, T.15 N., R.21 E., TOWN OF PLYMOUTH, SHEBOYGAN COUNTY, WISCONSIN.

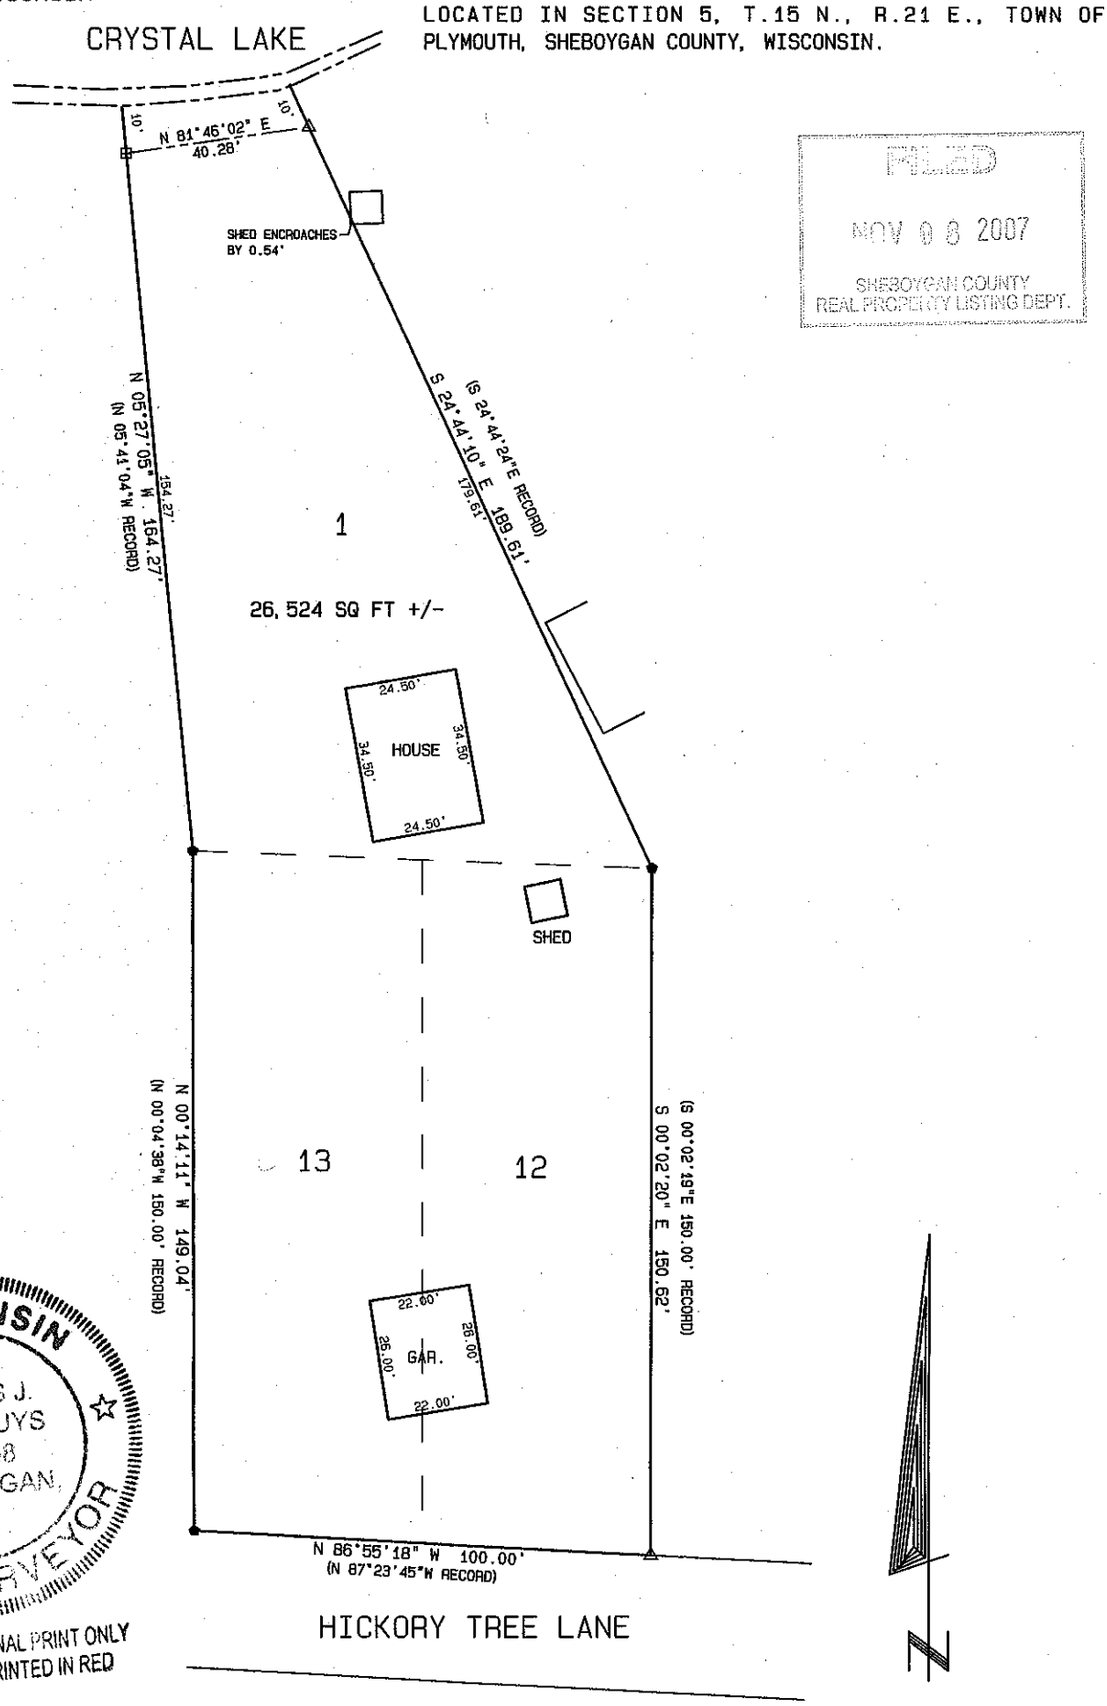

FILED
NOV 08 2007
SHEBOYGAN COUNTY
REAL PROPERTY LISTING DEPT.

WISCONSIN
DENNIS J. VAN SLUYS S-1238 SHEBOYGAN, WI
LAND SURVEYOR

THIS IS AN ORIGINAL PRINT ONLY IF SEAL IS IMPRINTED IN RED

This is to certify that the information shown hereon is correct to the best of my knowledge and belief.

Dennis J. Van Sluys S-1238

dated this 31st day of August, 2007

0' 30' 60' 90'

●=IRON PIPE FOUND

⊞=CAST IRON MONUMENT FOUND

△ =PK NAIL

DATA/PLYMOUTH/L13514 D-2, 622

A-33011