LOT 67 EXHIBIT

LOT 67 OF KIRKLAND SUBDIVISION OUTLOT 1 OF CSM 12309 RECORDED IN THE WAUKESHA COUNTY REGISTER OF DEEDS AS DOCUMENT NO. 4662851 AND UNPLATTED LANDS BEING APART OF THE SW 1/4 AND NW 1/4 OF SECTION 3, AND PART OF THE SE 1/4, SW 1/4, AND NE 1/4 OF THE NE 1/4, AND PART OF THE NE 1/4 OF THE SE 1/4 OF SECTION 4, TOWN 5 NORTH, RANGE 20 EAST, CITY OF MUSKEGO, WAUKESHA COUNTY, WISCONSIN.

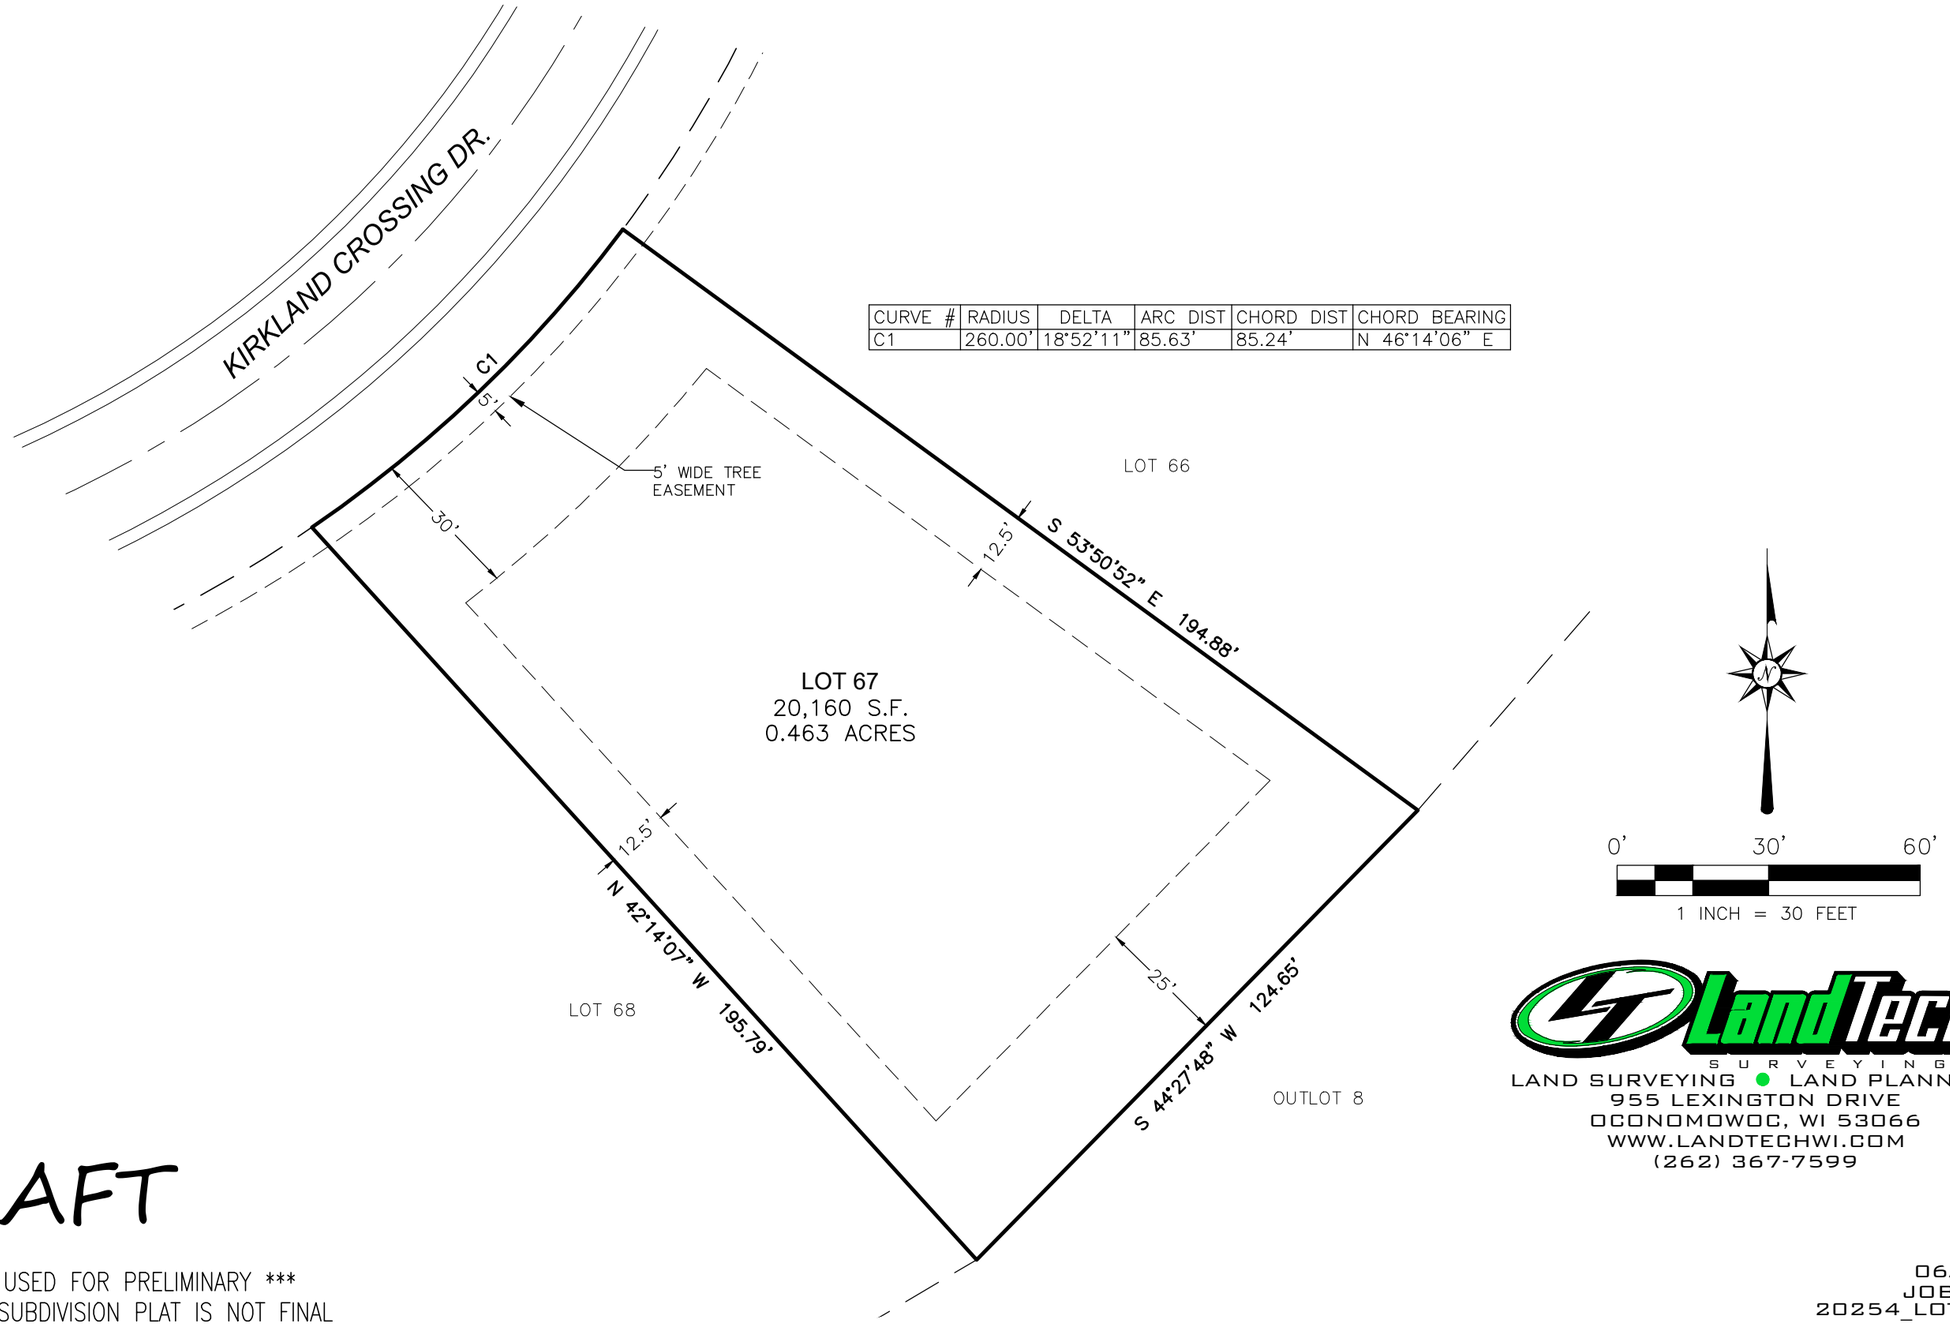

CURVE #	RADIUS	DELTA	ARC DIST	CHORD DIST	CHORD BEARING
C1	260.00'	18°52'11"	85.63'	85.24'	N 46°14'06" E

DRAFT

*** THIS MAP IS TO BE USED FOR PRELIMINARY ***
PLANNING PURPOSES ONLY SUBDIVISION PLAT IS NOT FINAL

LandTech SURVEYING
LAND SURVEYING • LAND PLANNING
955 LEXINGTON DRIVE
OCONOMOWOC, WI 53066
WWW.LANDTECHWI.COM
(262) 367-7599

06/05/2025
JOB #20254
20254_LOT 67.DWG