PLAT OF SURVEY

FOR LOT 8 OF SNYDER FARM, AND BEING A PART OF THE NW 1/4 OF THE NORTHWEST QUARTER OF SECTION 26, TOWN 8 NORTH, RANGE 17 EAST, VILLAGE OF LAC LA BELLE, WAUKESHA COUNTY, WISCONSIN.

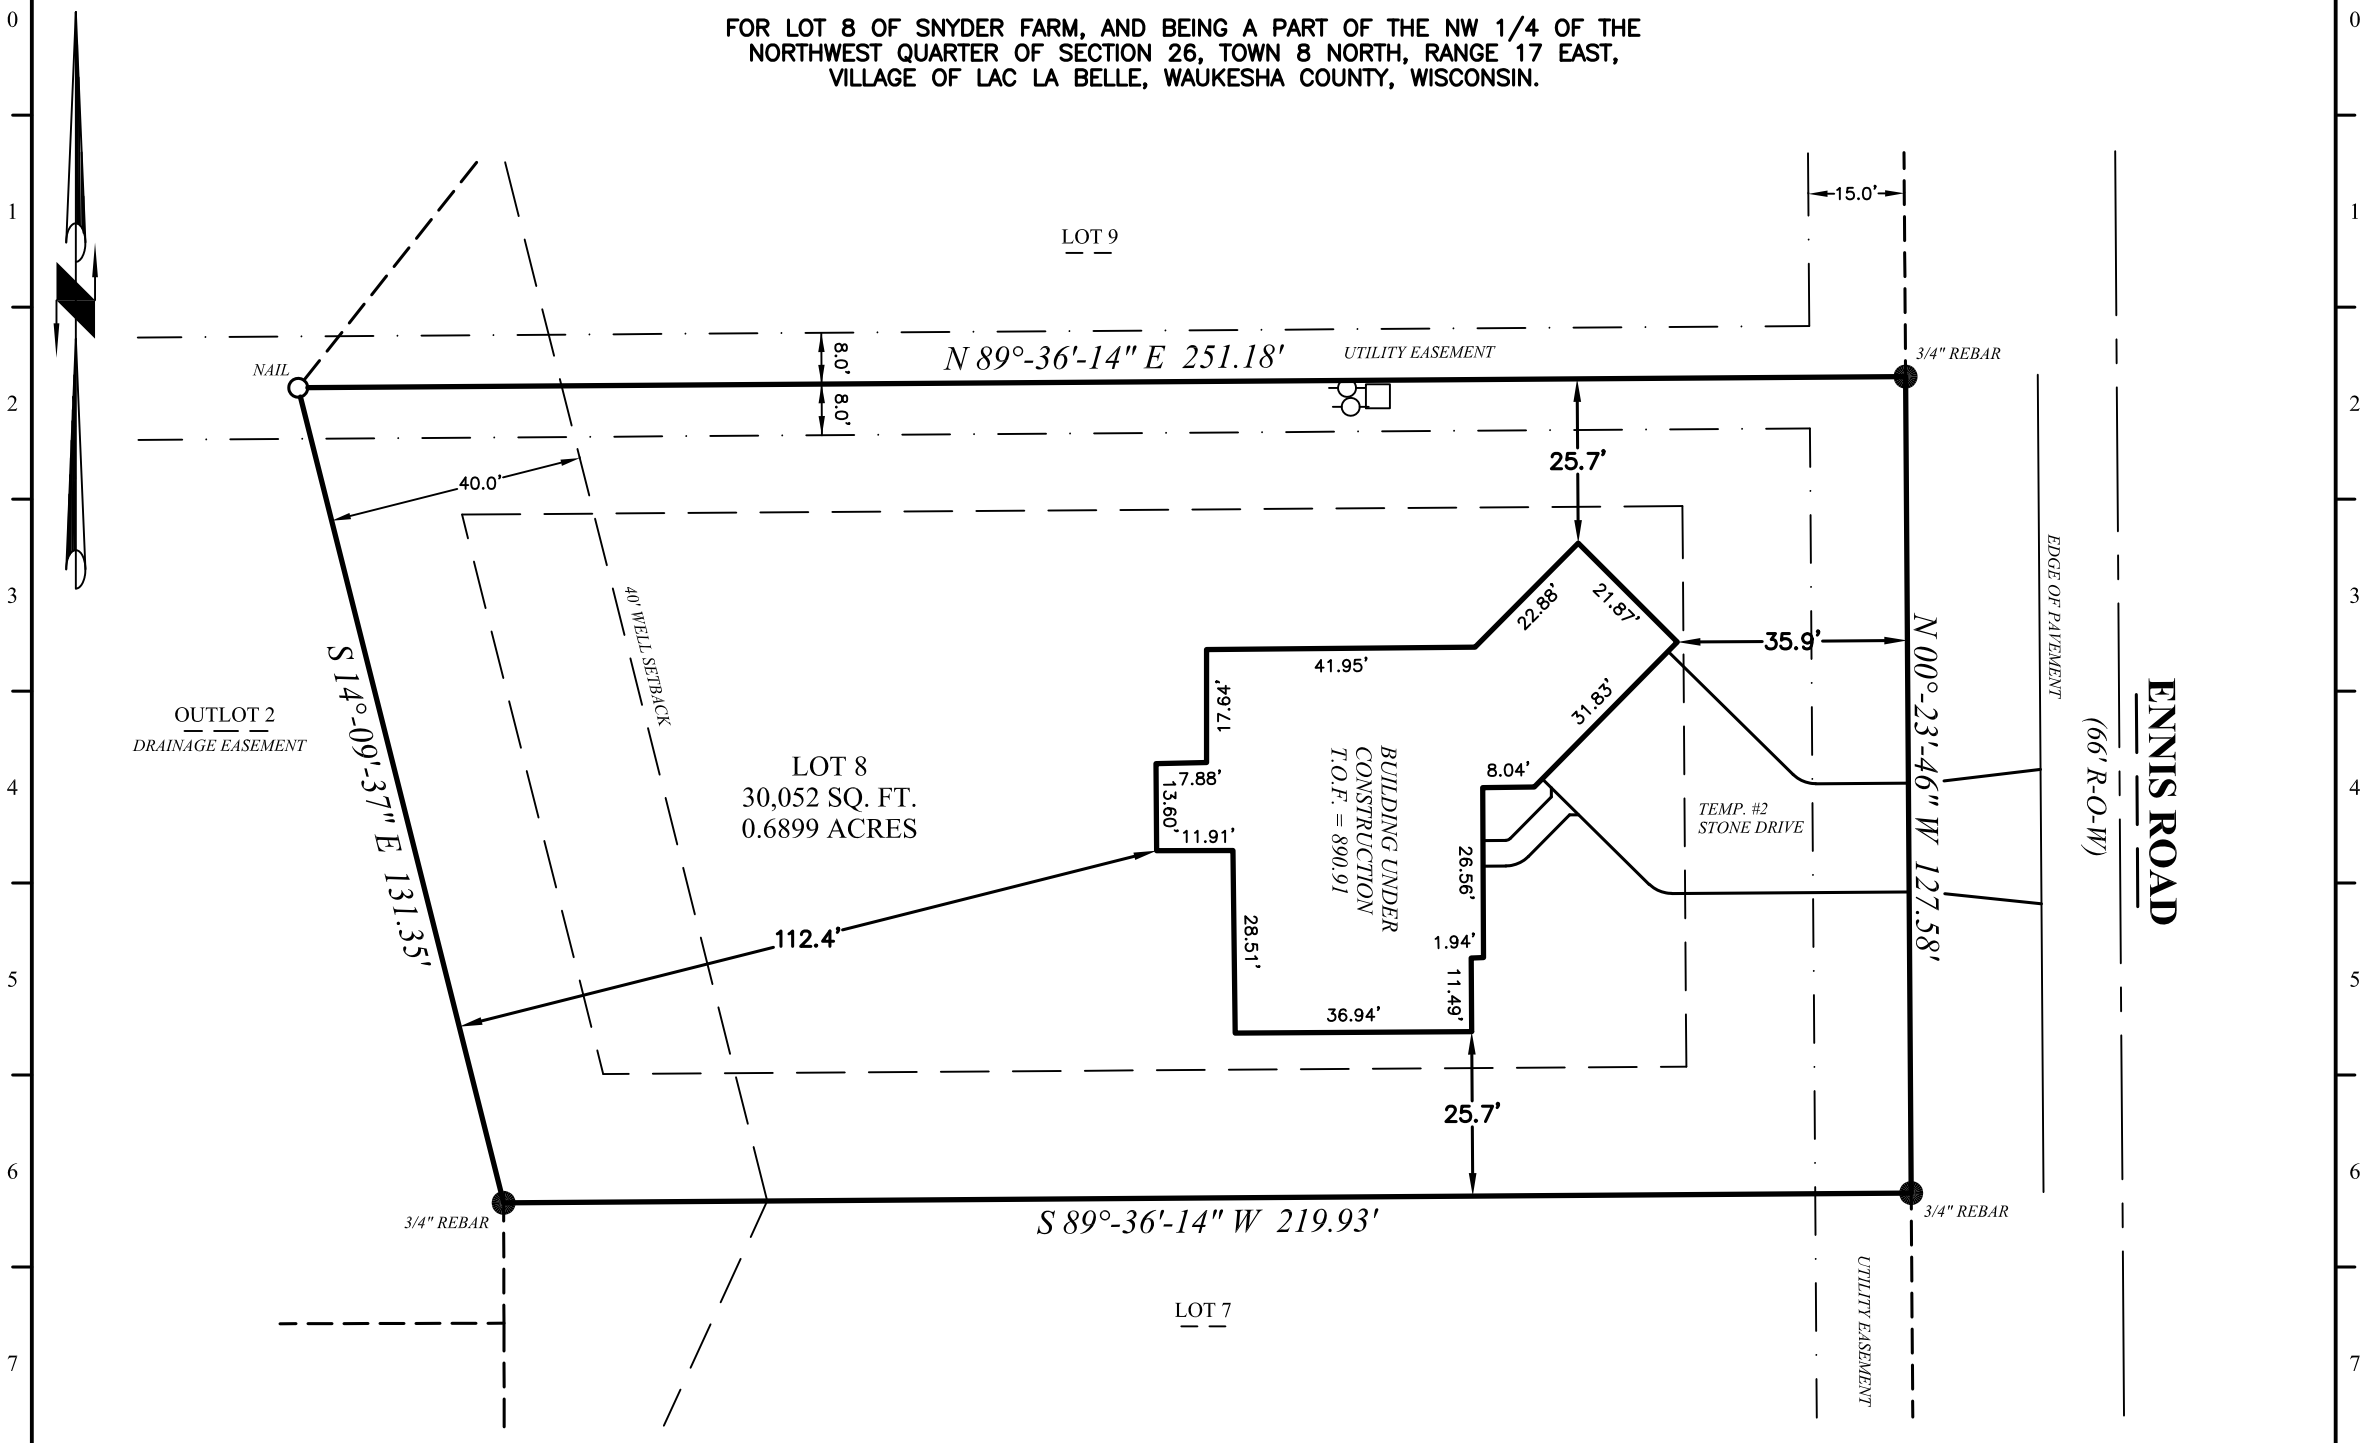

State of Wisconsin } SS.
County of Jefferson }

I, Scott D. Thomas, L.P.L.S., do hereby certify that I have made this survey and that the information as shown on the above Plat of Survey is a true and correct representation thereof and that this survey complies with Wisconsin Administative Code A-E 7. Lots are drawn from subdivision plats/C.S.M.s; unplatted lands from recorded deeds/surveys. Boundary survey plats reflect field-located information; consult a title attorney to discover all the legal encumberments attached to any property.

BEARINGS ARE REFERENCED TO THE NORTH LINE OF THE NORTHWEST QUARTER OF SECTION 26–08–17, WHICH IS ASSUMED TO BEAR N 89°–36'–14" E.

30' 0 30'

HOLLAND & THOMAS, L.L.C.
LAND SURVEYORS
202 West Street Johnson Creek, WI 53038 (920) 699-3305

LEGEND: These standard symbols may be found in the drawing.

- Lot Corner (Found) w/desc.
- 18" X 3/4" Dia. Rebar (Set)
- Elec. Trans. Box
- Man Hole
- Utility Pedestal
- Fire Hydrant
- Water Valve
- Catch Basin
- Light Post
- Easement Boundary
- Setback Line

WISCONSIN
SCOTT D THOMAS
S-2354
JOHNSON CREEK
WISCONSIN
LAND SURVEYOR

Digitally signed by Scott D. Thomas
Date: 2026.02.13 16:55:18 -06'00'

IF THE SURVEYOR'S SEAL IS NOT WET STAMPED IN RED AND SIGNED IN OPPOSABLE INK, THE PLAT IS A COPY THAT SHOULD BE ASSUMED TO CONTAIN UN–AUTHORIZED ALT–ERATIONS. THE CERTIFICATION ON ON THIS DOCUMENT DOES NOT APPLY TO ANY COPIES NOR DIGITAL FORMATS UNLESS VERIFIED DIGITAL CERTIFICATE BY SAME EXISTS UN–ALTERED.

PROJECT: OF008

BUILDER: Tim O'Brien Homes
N27 W24075 Paul Ct.
Suite 100
Pewaukee, WI 53072
Ph: (262) 542–5750
Fax: (262) 542–9780

C:\Holland&Thomas\250963.AB.dwg;Drawn By:.NLH;Checked By:.SDT;F.W.F:02-12-26;S:02-13-26.