DOC# 826448

Register of Deeds Sheet 1 of 2

REGISTER'S OFFICE
Oneida County, Wis.


Received for Record this 14 day of October, 2021 at 2:24 o'clock P M. and recorded in Vol. 25 CSM on page 5211.

Deputy Register

Certified Survey Map No. 005211

Being a part of the
NE1/4 of the SW1/4
Section 25, T 39 N, R 10 E
Town of Three Lakes, Oneida County, WI.

Scale: 1" = 60'

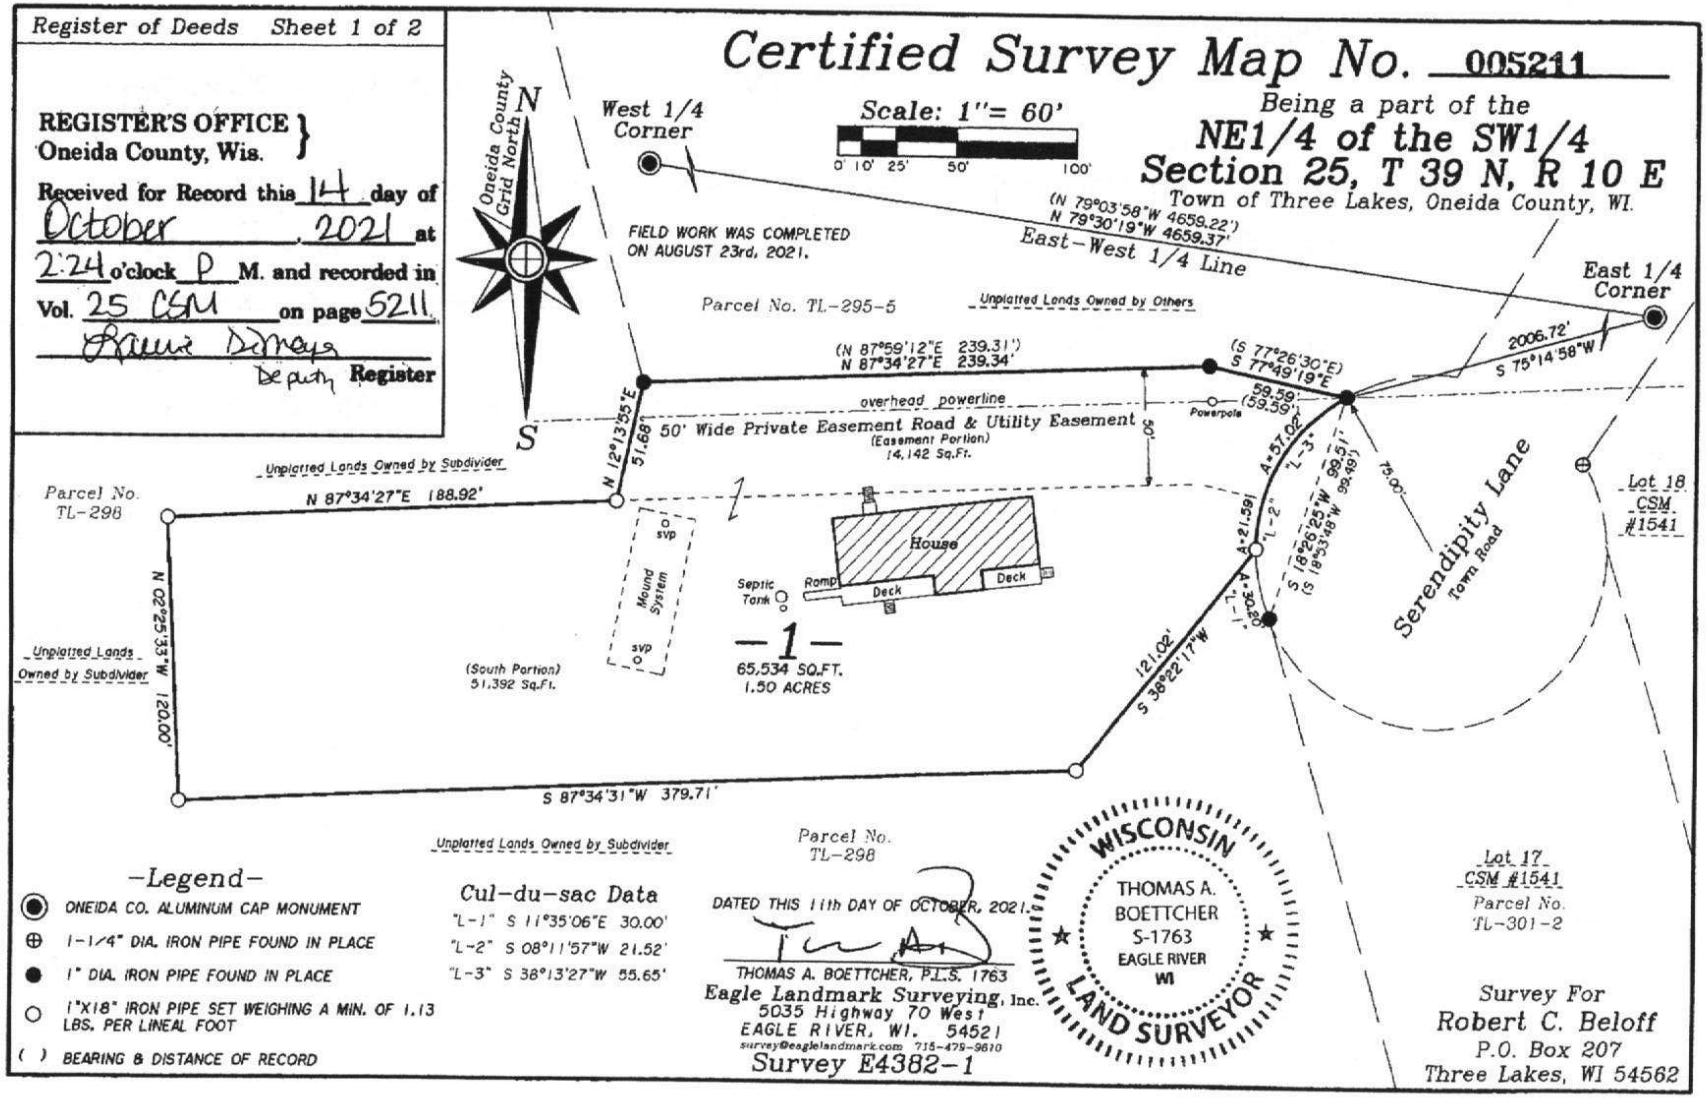

-Legend-

- ONEIDA CO. ALUMINUM CAP MONUMENT
- ⊕ 1-1/4" DIA. IRON PIPE FOUND IN PLACE
- ● 1" DIA. IRON PIPE FOUND IN PLACE
- ○ 1"X18" IRON PIPE SET WEIGHING A MIN. OF 1.13 LBS. PER LINEAL FOOT
- ( ) BEARING & DISTANCE OF RECORD

Cul-du-sac Data

"L-1" S 11°35'06"E 30.00'
"L-2" S 08°11'57"W 21.52'
"L-3" S 38°13'27"W 55.65'

DATED THIS 11th DAY OF OCTOBER, 2021.

THOMAS A. BOETTCHER, P.L.S. 1763
Eagle Landmark Surveying, Inc.
5035 Highway 70 West
EAGLE RIVER, WI. 54521
survey@eaglelandmark.com 715-479-9610

WISCONSIN THOMAS A. BOETTCHER S-1763 EAGLE RIVER WI LAND SURVEYOR

Survey E4382-1

Survey For
Robert C. Beloff
P.O. Box 207
Three Lakes, WI 54562