
SURVEY MAP

FOR: TOM REZEK

DATE: 7-19-01

OF

THE E 1/2 OF THE NW 1/4 OF THE NW 1/4 AND THE NE 1/4 OF THE NW 1/4 AND THE SE 1/4 OF THE NW 1/4 AND THE SW 1/4 OF THE NW 1/4 SECTION 9, T21N, R24E, TOWN OF MISHICOT, MANITOWOC COUNTY, WISCONSIN.

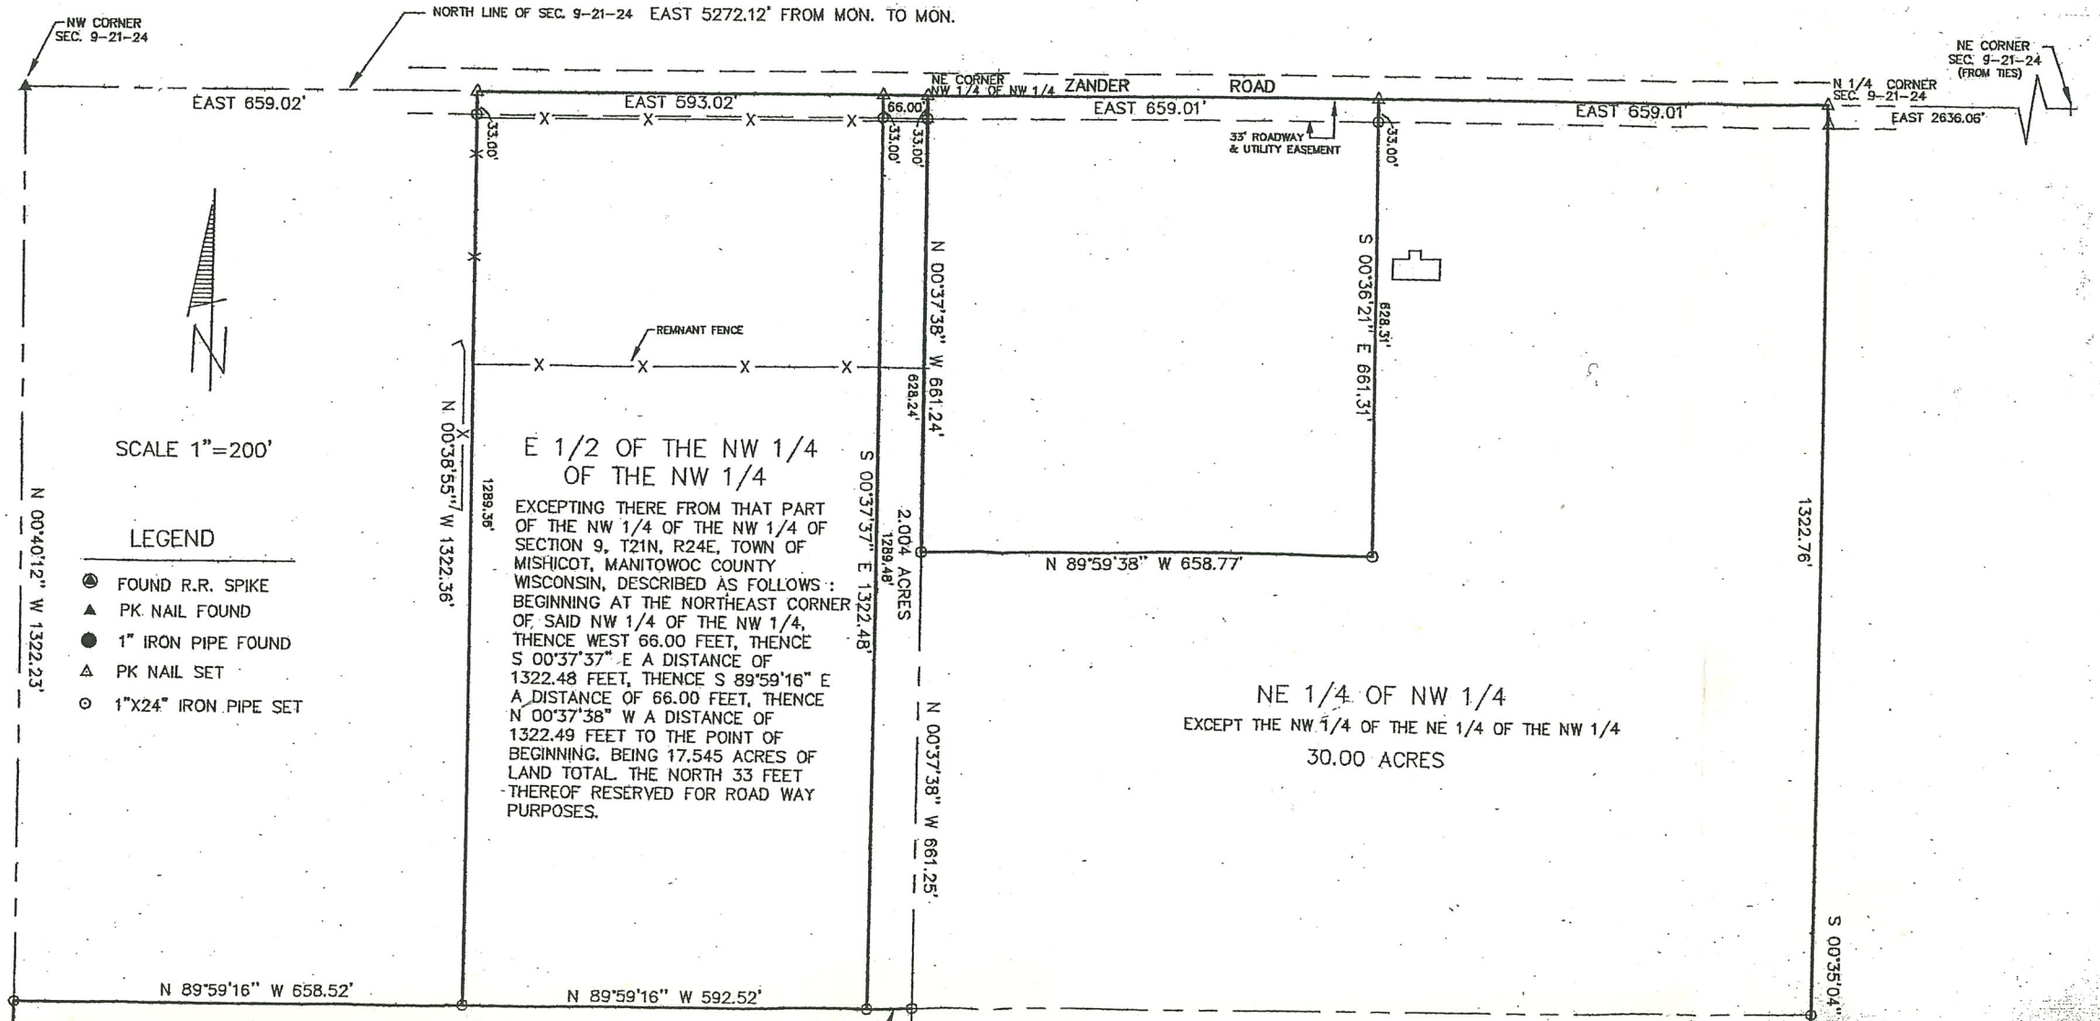

SURVEY MAP

FOR: TOM REZEK

OF

DATE: 7-19-01

THE E 1/2 OF THE NW 1/4 OF THE NW 1/4 AND THE NE 1/4 OF THE NW 1/4 AND THE SE 1/4 OF THE NW 1/4 AND THE SW 1/4 OF THE NW 1/4 SECTION 9, T21N, R24E, TOWN OF MISHICOT, MANITOWOC COUNTY, WISCONSIN.

