
Waushara County, Wisc.
Received for record this
31st day of August
AD 1976 at 1:15 o'clock PM
and recorded in volume 2
of ~~records~~ CSM page 68
230223 Kent Brey
Register of Deeds

R-31 1:15 PM 3.00

Vol 2, Page 68 Map No. 346

CERTIFIED SURVEY MAP OF PART OF THE SW 1/4 OF THE NE 1/4, SECTION 21, T. 18 N., R. 8 E., WAUSHARA COUNTY, WISCONSIN

NOTE: See attachment hereto - Ltr, State of Wisconsin, Dept of Local Affairs & Dev, dtd 20 Oct 76.

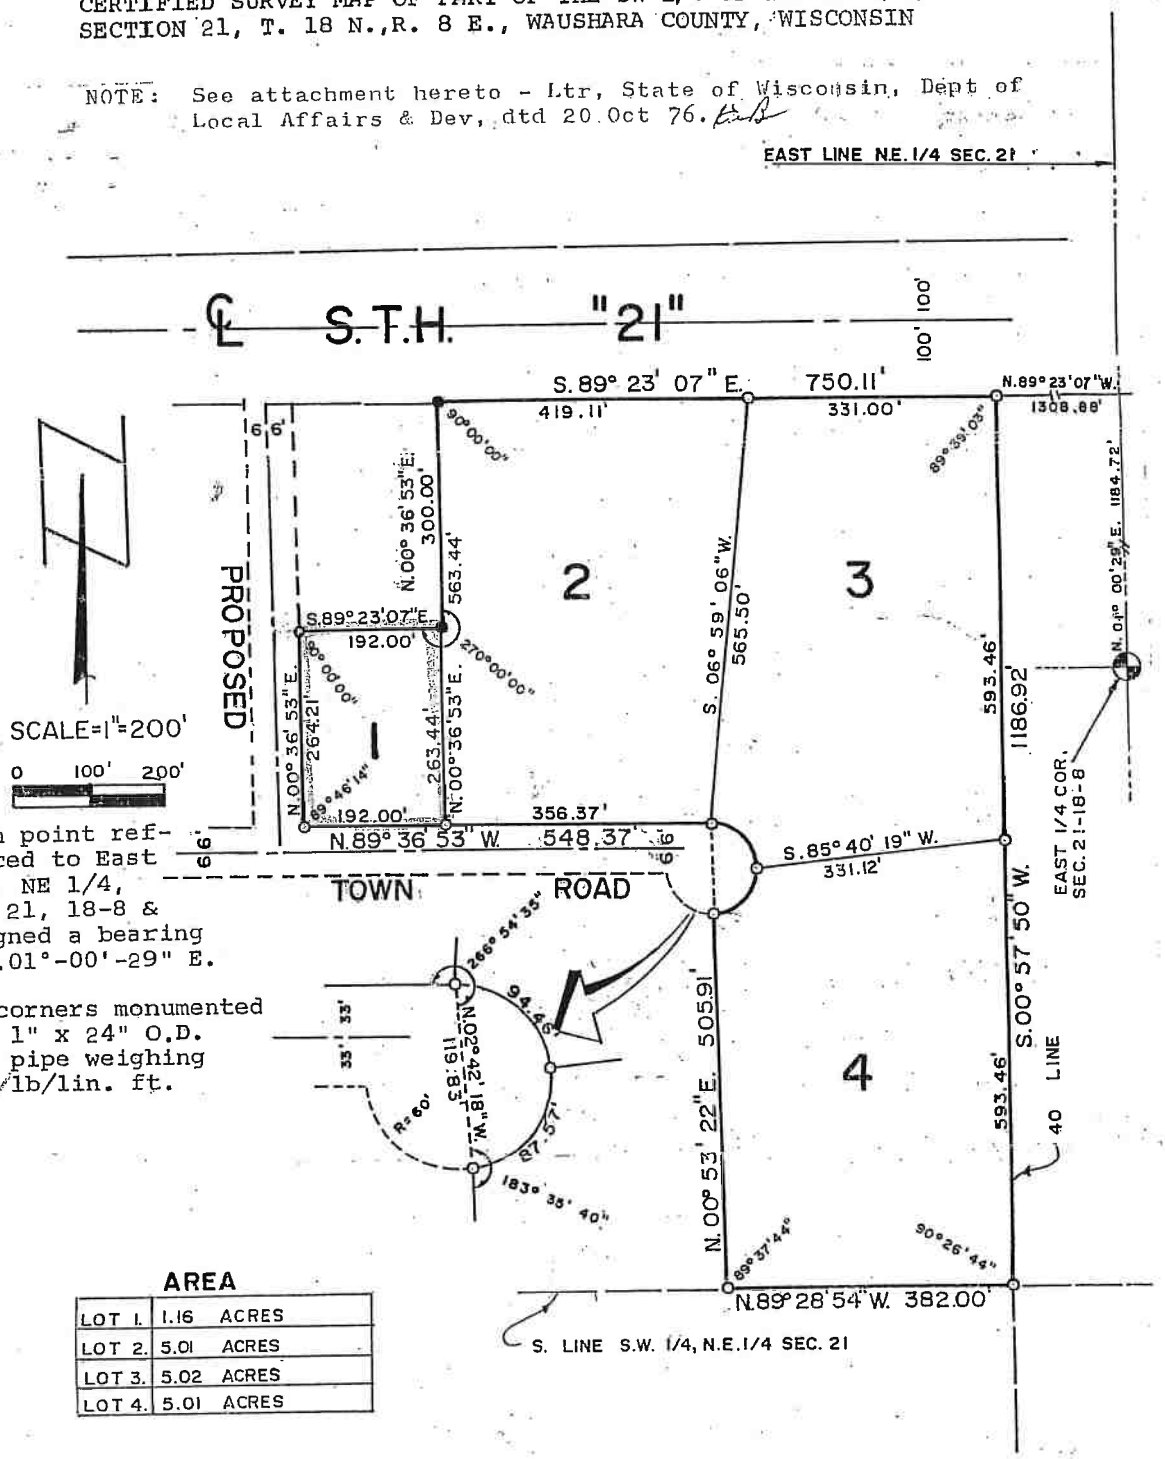

SCALE=1"=200'

0 100' 200'

North point referenced to East line, NE 1/4, Sec. 21, 18-8 & assigned a bearing of N.01°-00'-29" E.

All corners monumented with 1" x 24" O.D. iron pipe weighing 1.13 lb/lin. ft.

AREA

LOT 1.	1.16 ACRES
LOT 2.	5.01 ACRES
LOT 3.	5.02 ACRES
LOT 4.	5.01 ACRES

CURVE DATA TABLE

LOT NO	CURVE NO	RADIUS	CHORD LENGTH	CHORD BEARING	CENTRAL ANGLE
3&4	1	60'	119.83'	N.02°42'18" W.	173° 49' 09"
3			85.00'	N.44°30'55"W.	90° 11' 55"
4			80.00'	N.42° 23' 40"E.	83°37' 14"