
D & H LAND SURVEYS


SHEBOYGAN, WISCONSIN

PLAT OF SURVEY

FOR JEFF ZENK

BEING LOT 3, EXCEPT THE WEST 40' OF BLOCK ONE OF ASSESSMENT SUBDIVISION NO. 5, CITY OF SHEBOYGAN, WISCONSIN.

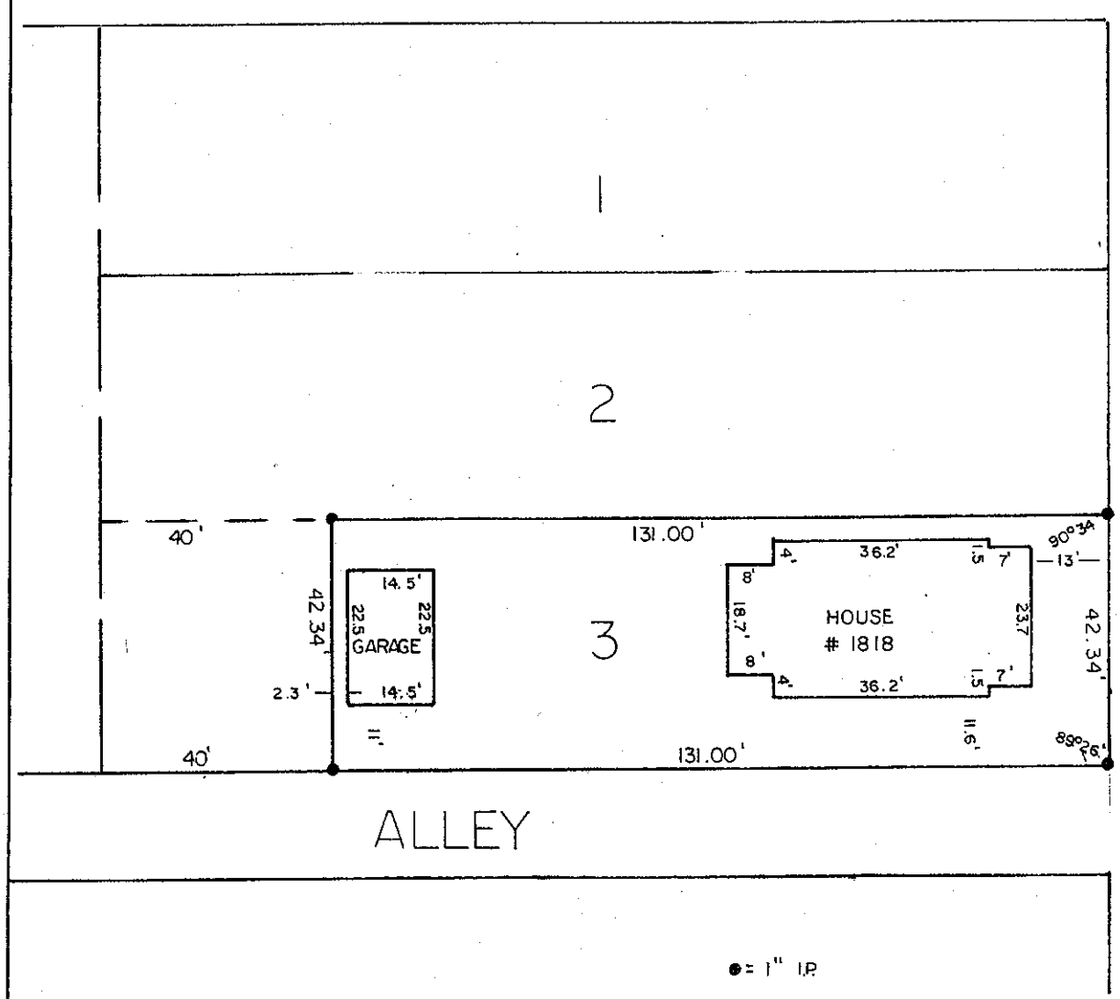

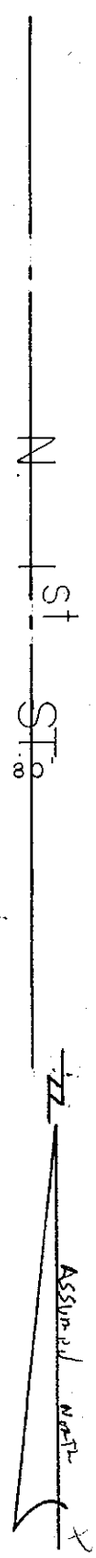

Filed 8-1-83 mc

SURVEYOR'S CERTIFICATE

I hereby certify that I have surveyed the above described property and that the above map is a true representation thereof and shows the size and location of the property, its exterior boundaries, the location of all visible structures and dimensions of all principal buildings thereon, boundary fences, apparent easements, roadways and visible encroachments, if any.

This survey is made for the use of the present owners of the property, and also those who purchase, mortgage, or guarantee the title thereto within one (1) year from date hereof.

WISCONSIN DENNIS J. VAN SLUYS S-1238 OOSTBURG, WIS. LAND SURVEYOR

THIS IS AN ORIGINAL PRINT ONLY IF SEAL IS IMPRINTED IN RED

Dennis J Van Sluys

WISCONSIN REGISTERED LAND SURVEYOR S-1238

THIS 28th DAY OF JUNE, 1983 NOTEBOOK 74 PAGE 41 SCALE 1" = 30' L-2578

A-8560