
PLAT OF SURVEY

LOT 14 OF OLDE FARM SUBDIVISION, BEING A REDIVISION OF PARCEL 2 OF CERTIFIED SURVEY MAP No. 9902, BEING A PART OF THE NORTHWEST ¼ OF THE NORTHEAST ¼ OF SECTION 6, TOWN 6 NORTH, RANGE 19 EAT, IN THE CITY OF WAUKESHA, WAUKESHA COUNTY, WISCONSIN.

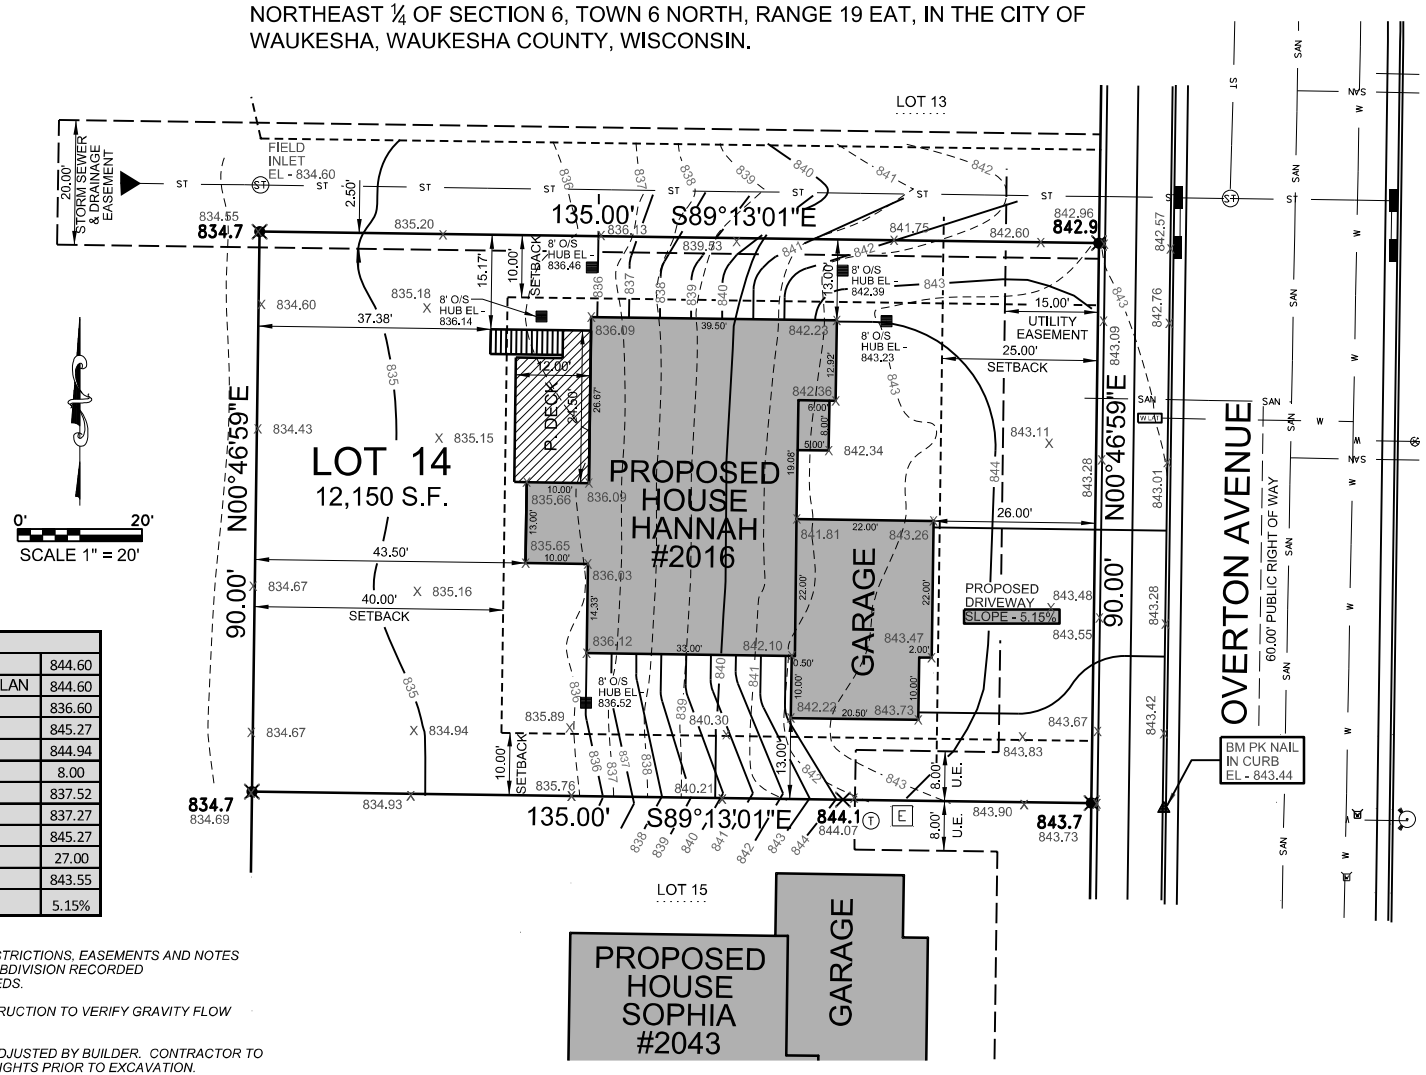

LEGEND:

(100.00')	RECORDED DISTANCE
100.00'	MEASURED DISTANCE
●	1" FOUND IRON PIPE, UNLESS NOTED
Ø	¾" x 18" IRON PIPE SET, 1.13 lbs./L.F.
U.E.	UTILITY EASEMENT
W LAT	WATER LATERAL
S LAT	SANITARY LATERAL
ST	STORM MANHOLE
S	SANITARY MANHOLE
	LIGHT POLE
E	ELECTRIC TRANSFORMER
E	ELECTRIC PEDESTAL
T	TELEPHONE PEDESTAL
T	CABLE TV PEDESTAL

PROPOSED ELEVATIONS	
YARD GRADE	844.60
YARD GRADE PER MASTER GRADING PLAN	844.60
YARD GRADE REAR EXPOSURE	836.60
GARAGE FLOOR AT FIREDOOR	845.27
GARAGE FLOOR AT OVERHEAD DOOR	844.94
FOUNDATION HEIGHT	8.00
BASEMENT FLOOR EL (TOP FOOT. + 3")	837.52
TOP FOOTING EL (TOP FND. - 8')	837.27
TOP FOUNDATION (YRD. GRD. + 8")	845.27
DRIVEWAY LENGTH TO WALK	27.00
ELEV AT BACK WALK	843.55
DRIVEWAY SLOPE TO WALK +/-	5.15%

NOTES:

THIS PARCEL IS SUBJECT TO ALL AND ANY RESTRICTIONS, EASEMENTS AND NOTES SHOWN ON THE FINAL PLAT OF OLDE FARM SUBDIVISION RECORDED AT THE WAUKESHA COUNTY REGISTER OF DEEDS.

EXPOSE SANITARY LATERAL PRIOR TO CONSTRUCTION TO VERIFY GRAVITY FLOW TO BASEMENT.

PROPOSED GRADES PER GRADING PLAN OR ADJUSTED BY BUILDER. CONTRACTOR TO VERIFY ALL PROPOSED GRADES AND WALL HEIGHTS PRIOR TO EXCAVATION.

WISCONSIN
MICHAEL A. GREESON
S-2770
EAST TROY
WIS.
LAND SURVEYOR

THIS SURVEY IS MADE FOR THE USE OF THE PRESENT OWNERS OF THE PROPERTY, AND ALSO THOSE WHO PURCHASE, MORTGAGE OR GUARANTEE TITLE TO WITHIN ONE (1) YEAR FROM DATE HERETO.

I, MICHAEL A. GREESON P.L.S. #2770, HEREBY CERTIFY THAT THIS SURVEY WAS MADE IN ACCORDANCE WITH THE MINIMUM STANDARDS FOR PROPERTY SURVEYS (CHAPTER A-E 7) FOR THE STATE OF WISCONSIN AND HAS BEEN PREPARED UNDER MY DIRECTION AND CONTROL AND IS CORRECT TO THE BEST OF MY KNOWLEDGE AND BELIEF.

SURVEY MADE FOR:
BIELINSKI HOMES, INC.
1830 MEADOW LANE
PEWAUKEE, WI 53072

DATE	ITEM
07/13/2026	PRELIM SURVEY
07/24/2026	PERMIT SURVEY

V²G
SURVEYING, LLC
123 WOLF RUN – SUITE 4
MUKWONAGO, WI 53149
(262) 378-5097

FILE NAME: 2026-110 ELINSKILOT 14 OLDE FARM WAUKESHA.DGN

PLOT DATE: 07/24/2026 V2G JOB#: 2026-110