DUNHAM SURVEYING, S.C.
SURVEYING & SUBDIVIDING
DELAVAN, WISCONSIN 53115

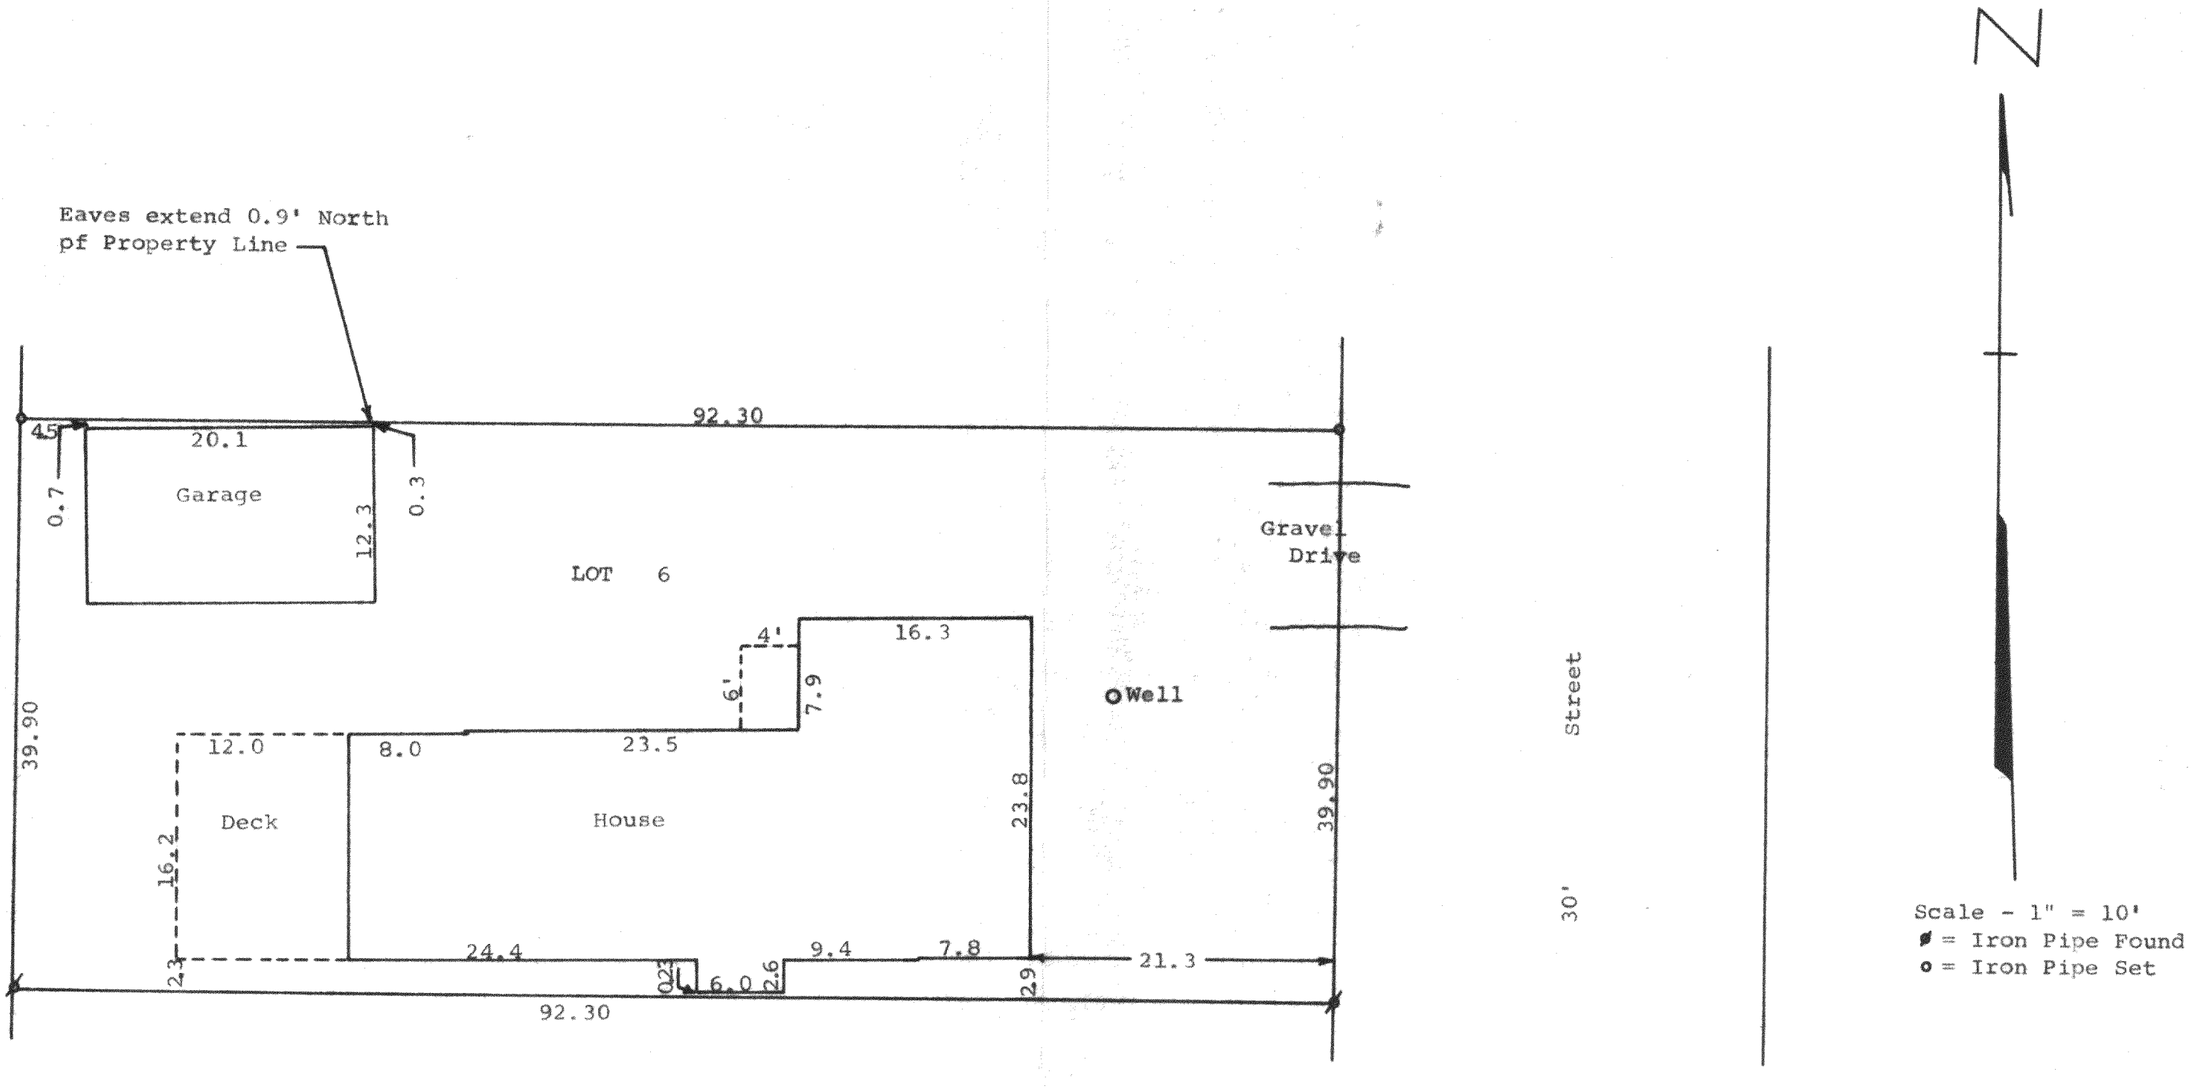

STATE OF WISCONSIN)
COUNTY OF WALWORTH) SS

I, James M. Dunham, Surveyor, certify that I have surveyed the property described as follows:

Lot 6 in Block 2, Potters Subdivision located in Fractional Section 32, T 2 N, R 16 E, Walworth County, Wisconsin,

and that the above map is a true representation thereof and shows the size and location of the property, its exterior boundaries, the location of all visible structures and dimensions of all principal buildings thereon, boundary fences, apparent easements, roadways and visible encroachments, if any.

This survey is made for the use of the present owners of the property and also those who purchase, mortgage, or guarantee the title thereto within one (1) year from date hereof.

April 16, 1980

James M Dunham
James M. Dunham, Surveyor

WISCONSIN
JAMES M.
DUNHAM
S-1331
DELAVAN,
WIS.
LAND SURVEYOR

FPa-17

H & K 10-9185 250-9-76

216-725