CERTIFICATE OF SURVEY

SEE PAGE 2 FOR LEGAL DESCRIPTIONS

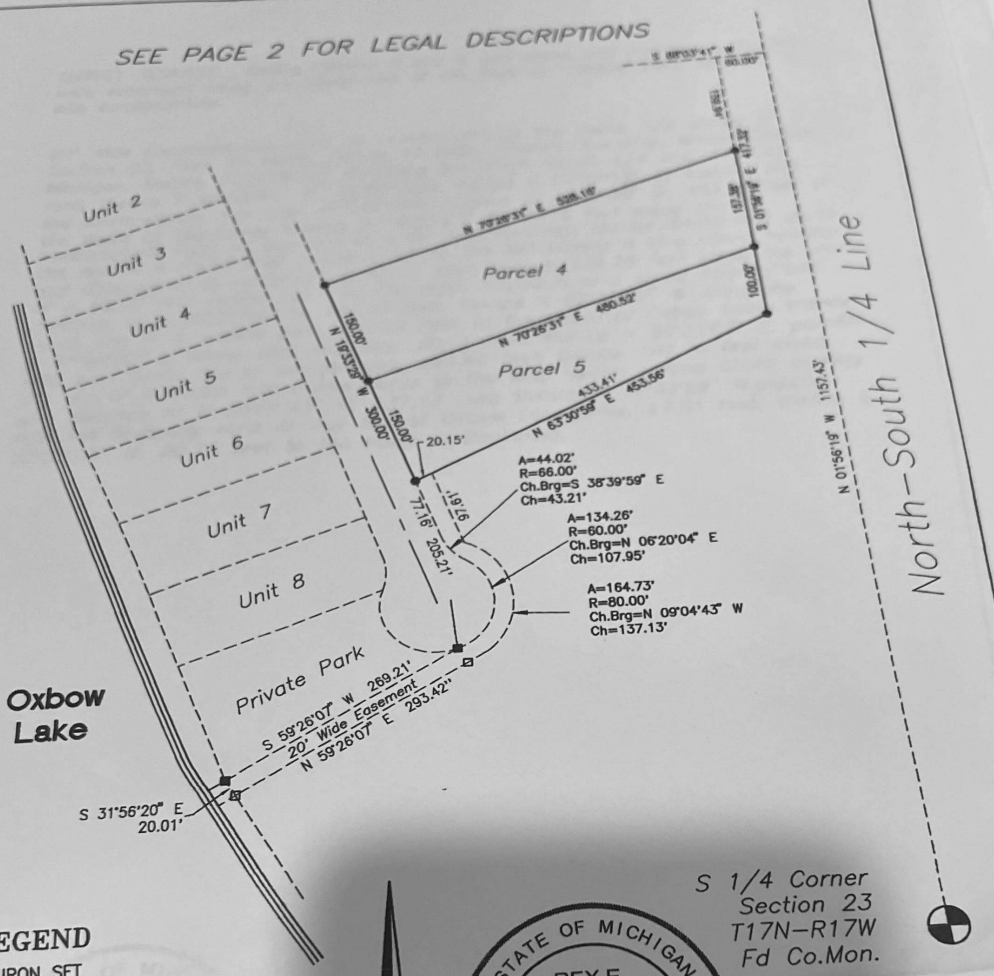

LEGEND

- ○ IRON SET
- ● IRON FOUND
- □ SET WOOD LATH
- ■ MONUMENT FOUND
- (R) RECORDED
- (M) MEASURED

0 75 150 300

SCALE 1" = 150'

N

STATE OF MICHIGAN
REX E. POPE
PROFESSIONAL SURVEYOR
No. 39093
LICENSED PROFESSIONAL SURVEYOR

LAKESHORE LAND SURVEYING Inc.
6008 Bryant Road
Ludington, Mich. 49431
Phone (231) 843-8225 Fax (231) 843-9056

Rex E. Pope P.S. 39093

ERROR OF CLOSURE IS 1/5000+
BASIS OF BEARINGS: LLS Survey 120002B

I, REX E. POPE, A LICENSED PROFESSIONAL SURVEYOR IN THE STATE OF MICHIGAN, HEREBY CERTIFY THAT I HAVE SURVEYED AND MAPPED THE ABOVE PARCEL OF LAND, THAT THE RATIO OF CLOSURE OF THE UNADJUSTED FIELD OBSERVATIONS WAS WITHIN THE ACCEPTED LIMITS AND THAT I HAVE FULLY COMPLIED WITH THE REQUIREMENTS OF P.A. 132 OF 1970, AS AMMENDED.

CLIENT: James Petersen	
FILE NO: 200054	DWG NO: 200054
ARCHIVE DISK: 27	DATE: 8/24/20
DRAWN BY: REP	CHECKED BY: JMP
SHEET NO. 1 OF 2 SHEETS	

OXBOW PARCEL 4-5