

HOUSE LOCATED 11/1/85 FOR:

Herman F. Scholtens

4570 Jacob Street, S.W.

ORDERED BY:

Old Kent Bank and Trust Co.

Mortgage Department


One Vandenberg Center

Grand Rapids, Michigan 49503

DESCRIP

That part of the East fractional 1/4 of Section 30, T6N, R12W, C1 Michigan, described as: Commence corner of Lot 23 of Wyoming Highlands to the East 1/2 said East fractional 1/2; thence along said East line to the North 1/2 feet of said East fractional 1/2 feet along said North line to the fractional 1/2; thence N0°06'E 1 centerline of Jacob Street; thence along said centerline to the West thence S0°06'W 226.98 feet to the Subject to an easement over that a line which is 40.0 feet South centerline of Jacob Street.

Survey for: Maynard Groendyk
Send and bill to: Wyoming Highlands
3950 S. Wilshire
Grandville, MI

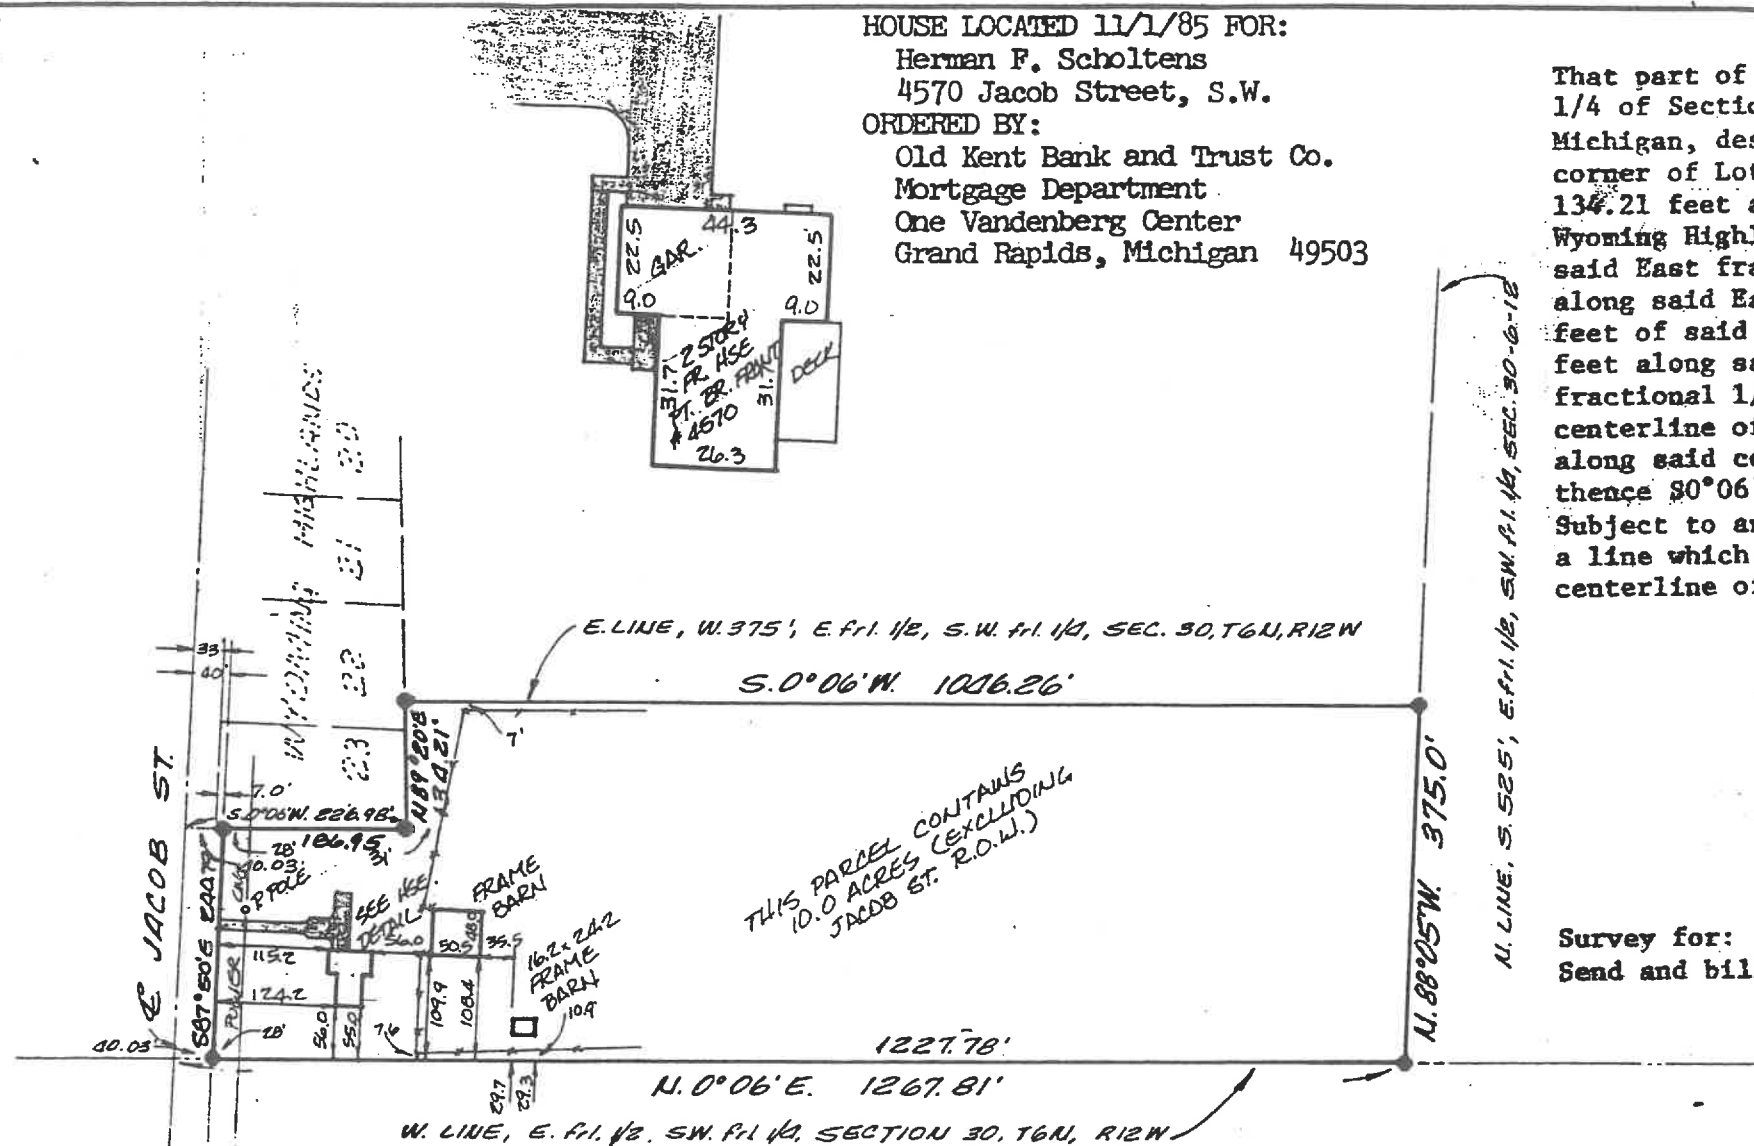

This survey was made from the legal description shown above. The description should be compared with the Abstract of Title or Title Policy for accuracy, easements and exceptions.

Scale 1" = 200'

● Iron Stakes

-x-x- Fence Line

MEDEMA VAN K

Consulting Eng

252 State St., S.E.

Grand Rapids, Mich. 495