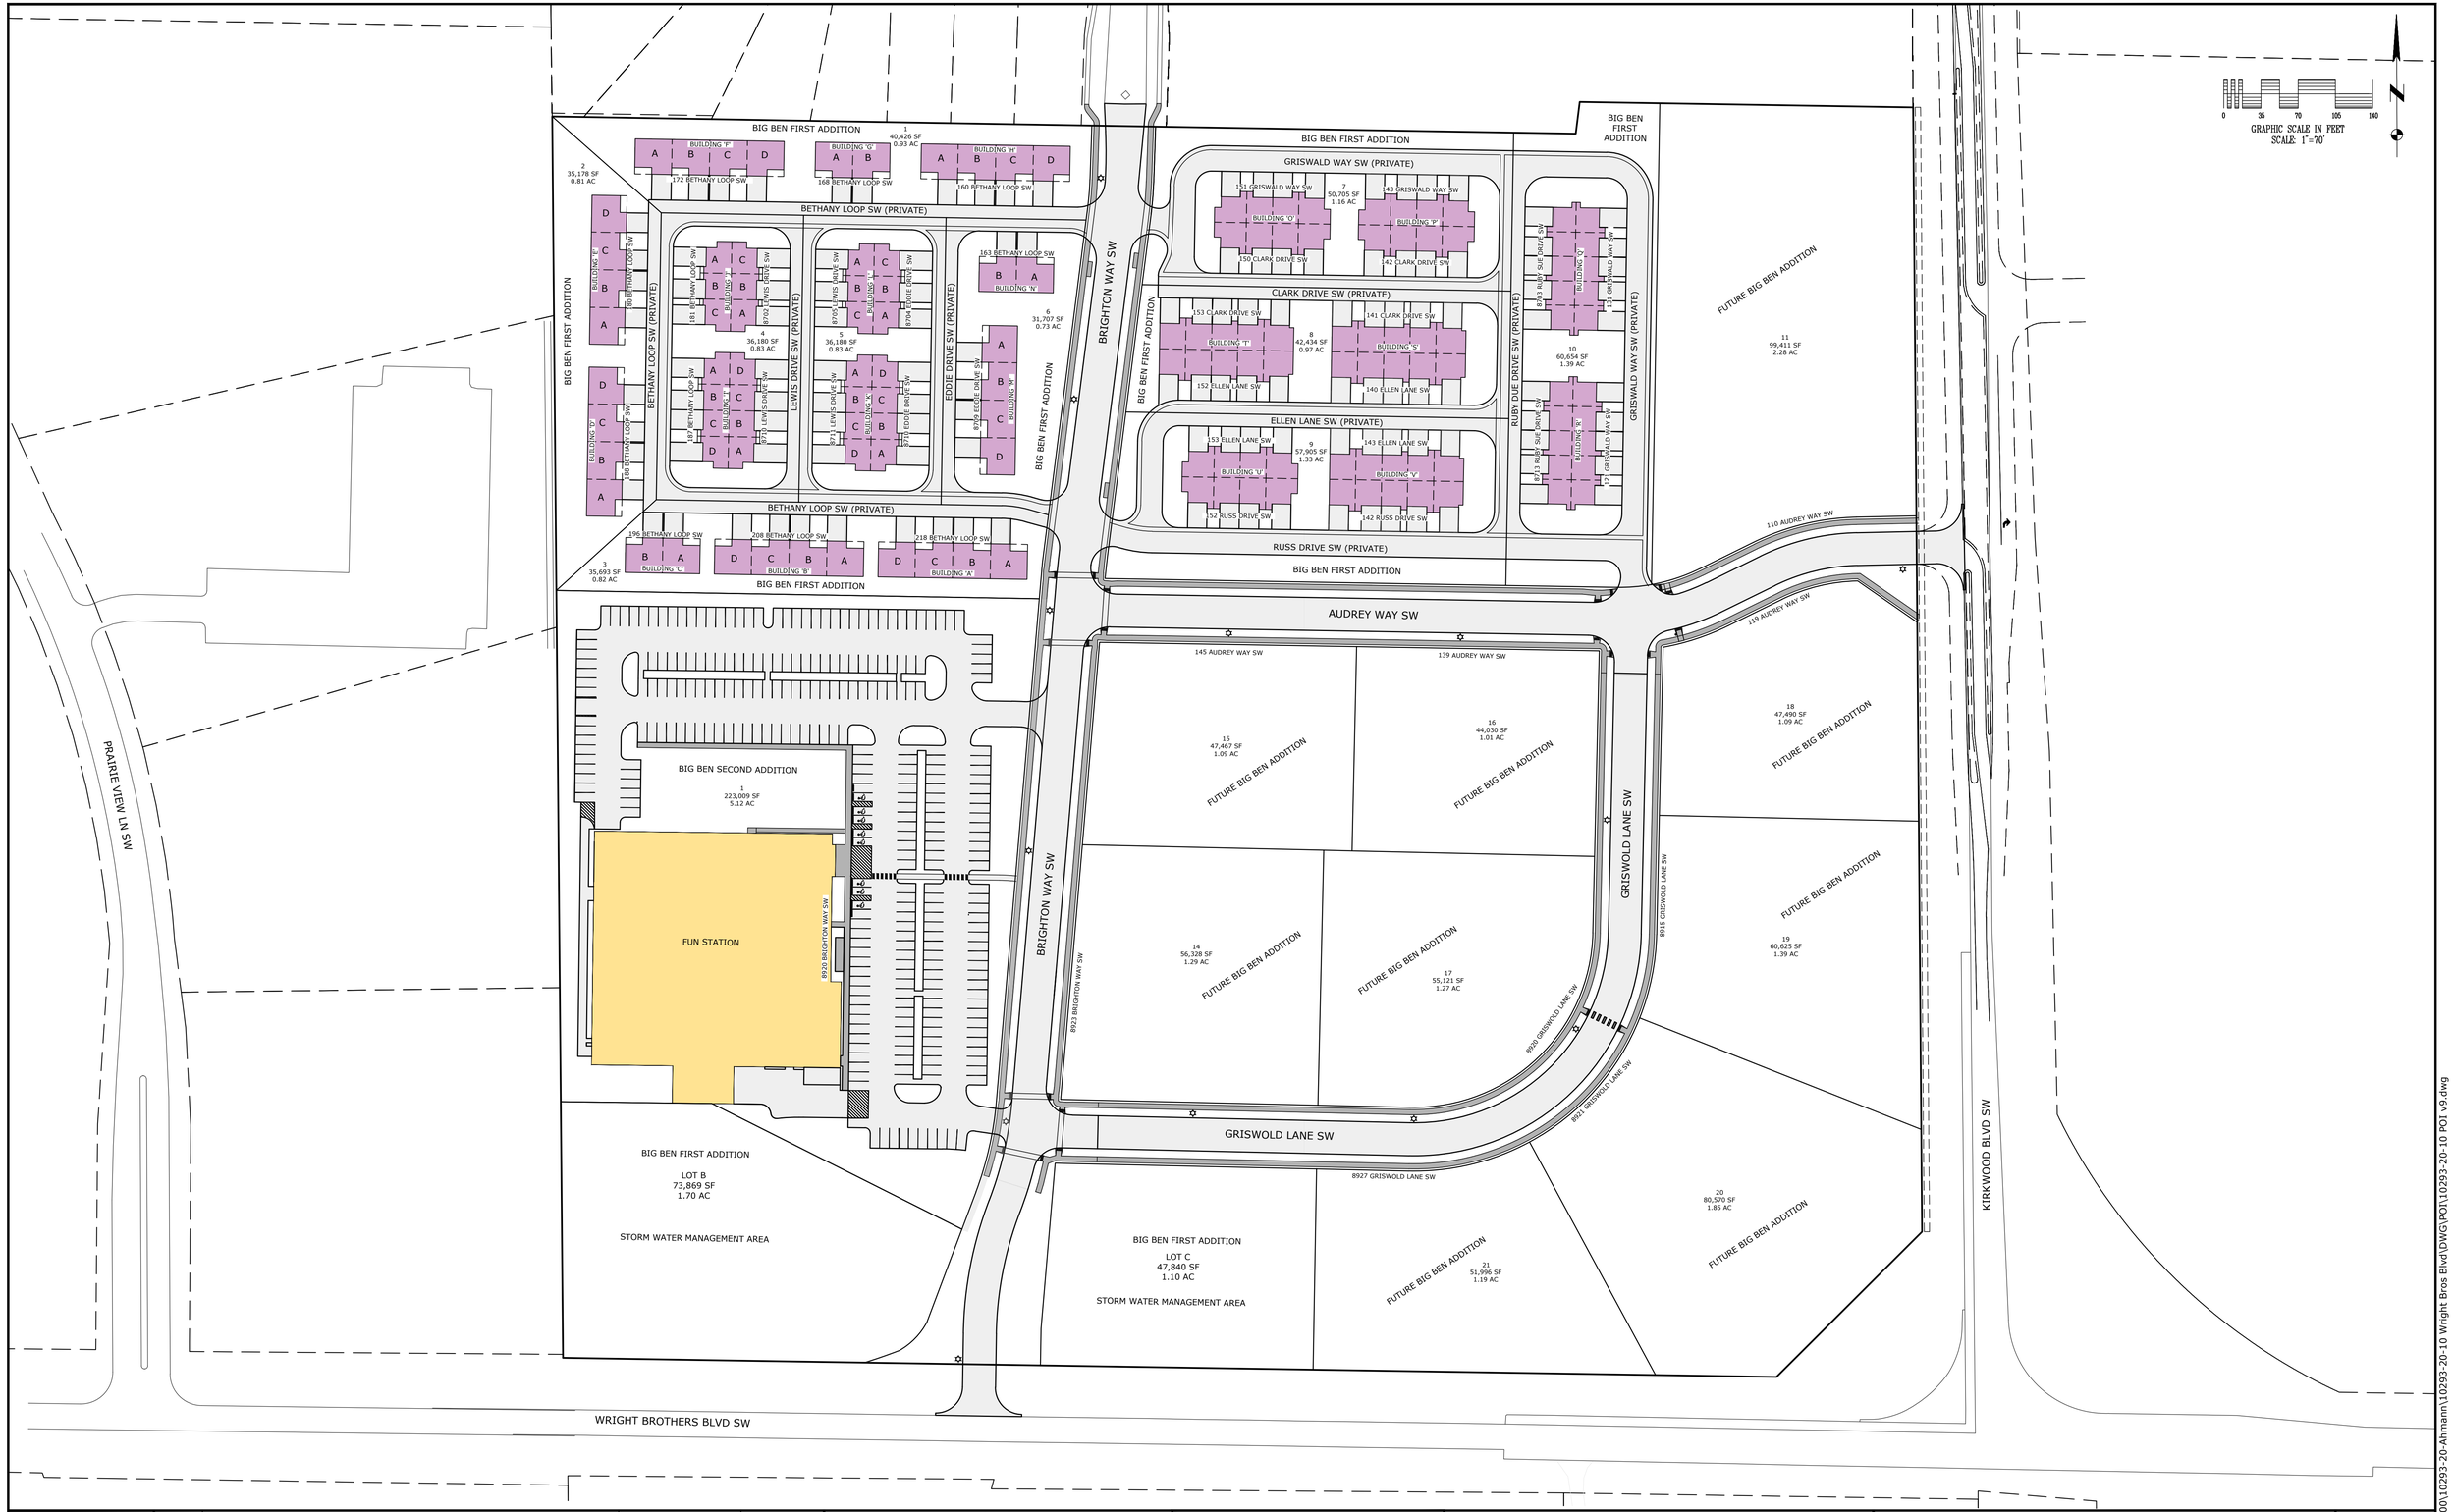


DRAWN BY: BDV				
CHECKED BY: BDV				
APPROVED BY: BDV				
DATE: 10/10/25				
FIELD BOOK: 84/270	NO.	REVISION DESCRIPTION	APPROVED	DATE

CEDAR RAPIDS
City of Five Seasons

HALL & HALL ENGINEERS, INC.
Leaders in Land Development Since 1953
1860 BOYSON ROAD, HIAWATHA, IOWA 52233
PHONE: (319) 362-9548 FAX: (319) 362-7595
CIVIL ENGINEERING ● LANDSCAPE ARCHITECTURE
LAND SURVEYING ● LAND DEVELOPMENT PLANNING
www.halleng.com

BIG BEN ADDITIONS

IN THE CITY OF CEDAR RAPIDS, LINN COUNTY, IOWA

OVERALL SITE LAYOUT WITH ADDRESSES

SCALE: 1"=70' PROJECT NO: 10293-20-10

SHEET 1

I:\projects\10200\10293-20-Ahmann\10293-20-10 Wright Bros Blvd\DWG\POI\10293-20-10 POI v9.dwg