


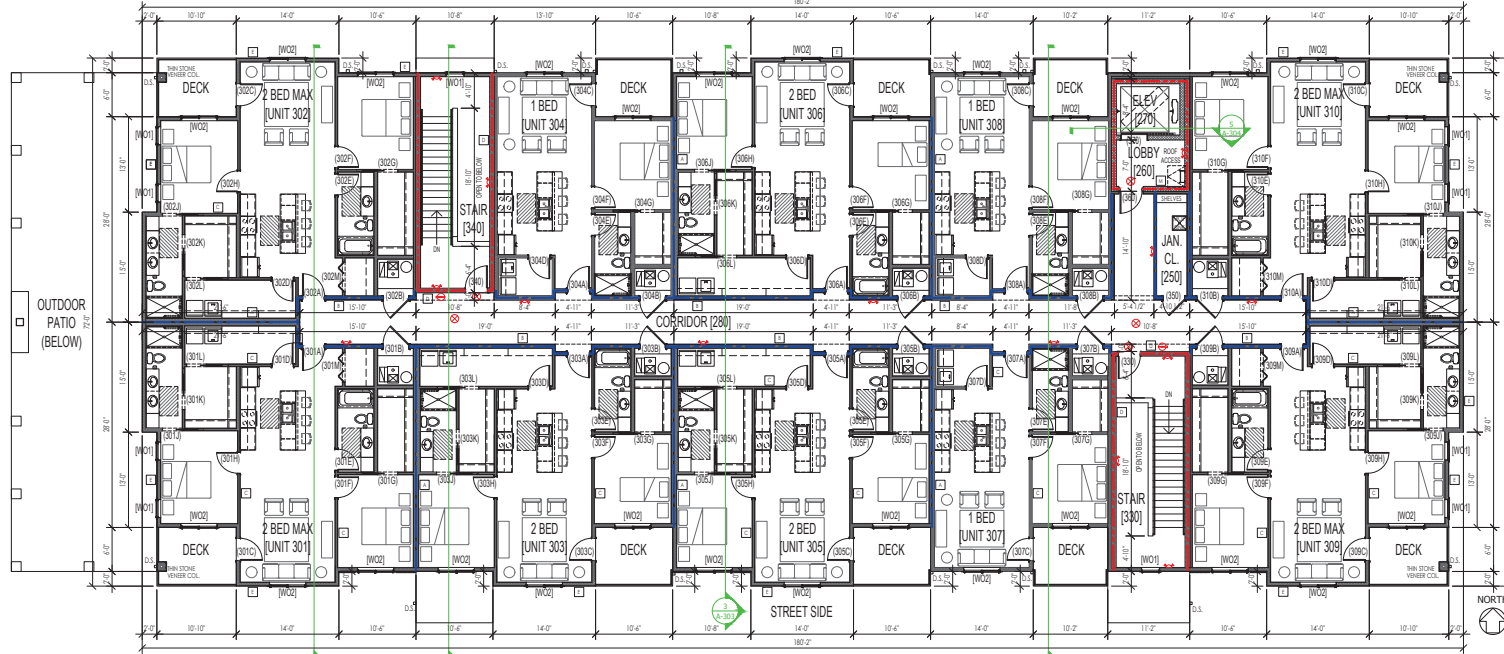
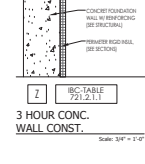
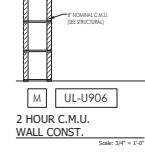
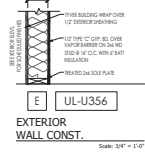
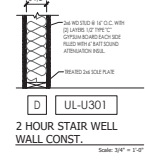
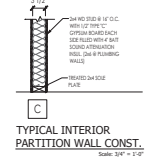
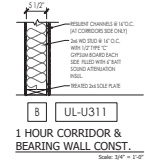
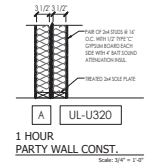
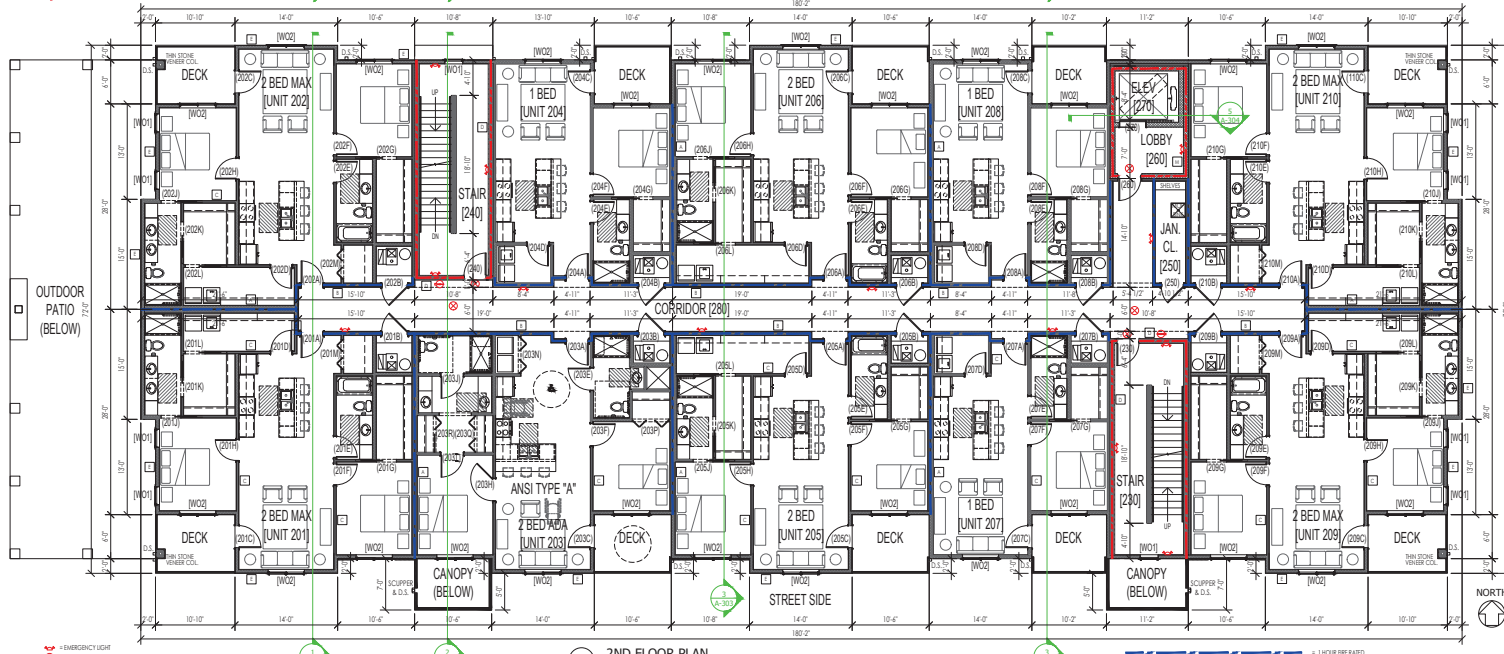
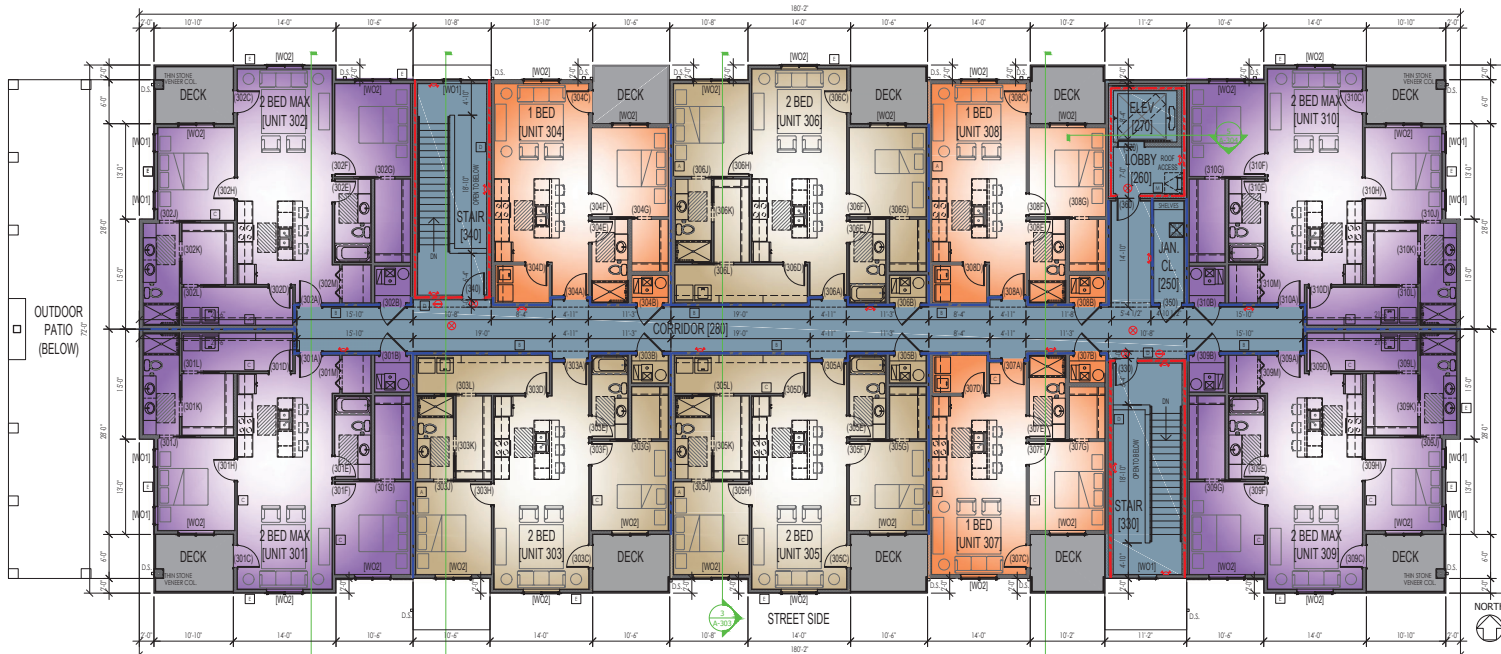
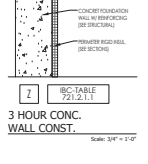
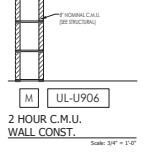
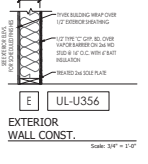
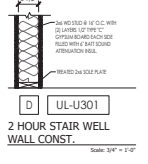


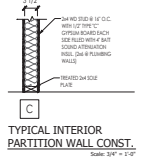


103 3RD FLOOR PLAN
FLOOR PLAN

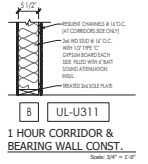

102 2ND FLOOR PLAN
FLOOR PLAN

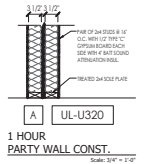

103 3RD FLOOR PLAN
PLUMBING

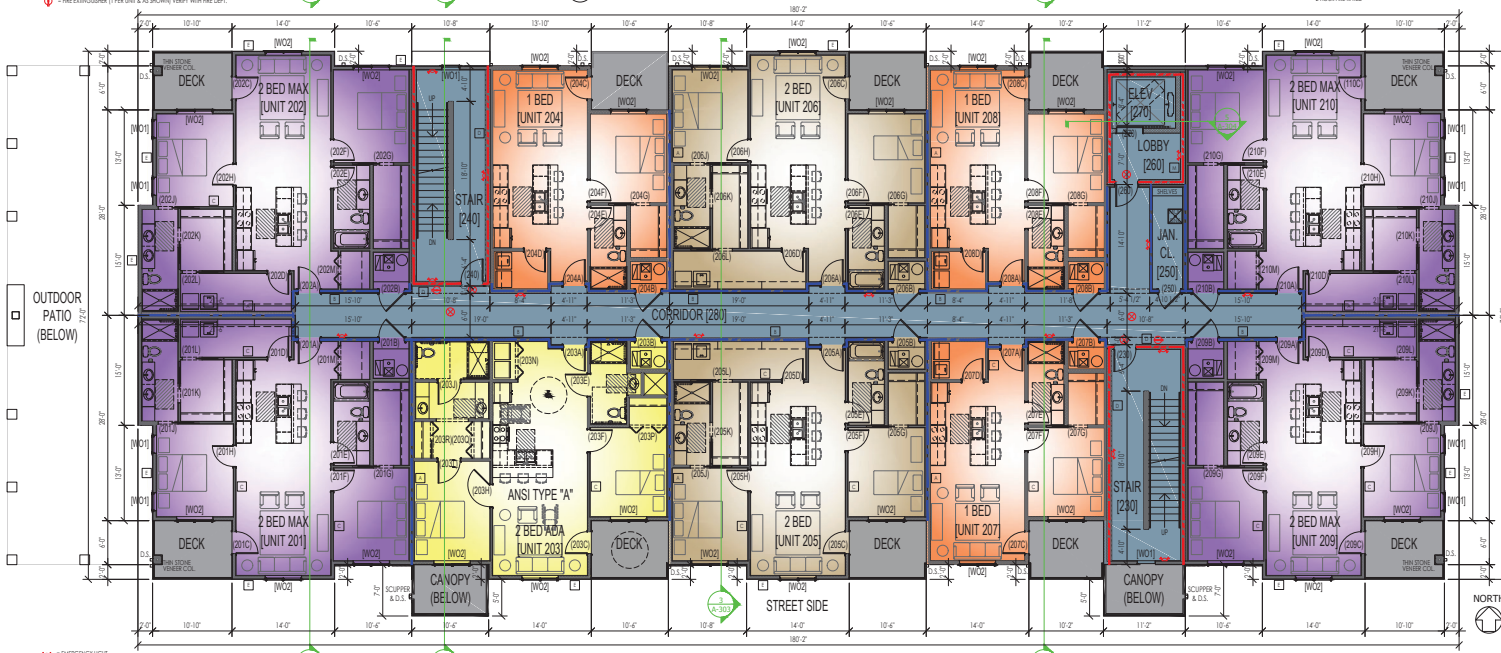


102 2ND FLOOR PLAN
PLUMBING

DRAFT STOP DETAIL	
DESCRIPTION	DETAIL AND DESIGN DATA




- [illegible]


Scale: 1/8" = 1'-0"

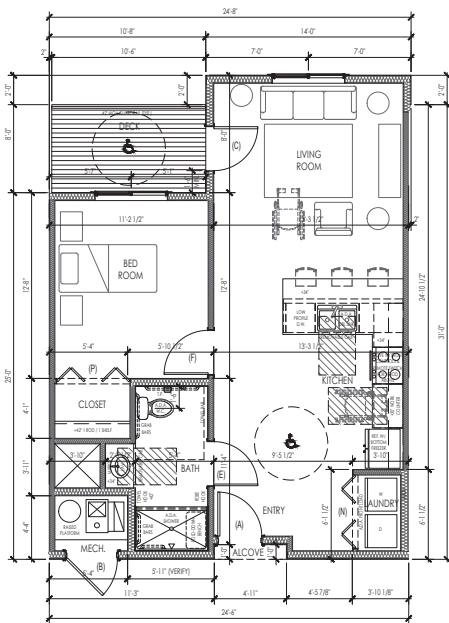


1A ONE-BEDROOM UNIT (ANSI TYPE "A")
 696 SQ.FT. (UNIT 103) Scale: 1/4" = 1'-0"
 NOTE: PROVIDE 1/2" TYPE "C" GYP. BD. W/ 2x WOOD FRAMED SOFFIT AND/OR DROPPED CEILING OVER BATHROOM, ENSUITE, CLOSETS, ETC. FOR MECH. DUCTWORK AS REQ. (COORDINATE WITH HVAC DESIGN AND LAYOUT)

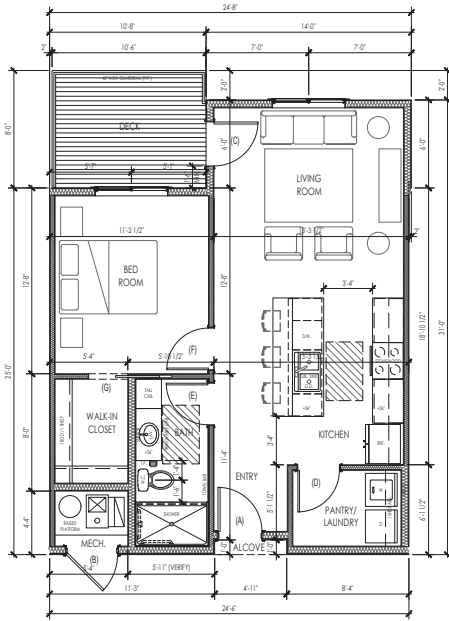


1B ONE-BEDROOM UNIT (ANSI TYPE "B")
 696 SQ.FT. (UNITS 104, 107, 108, 204, 205, 206, 304, 307, 308) Scale: 1/4" = 1'-0"
 NOTE: PROVIDE 1/2" TYPE "C" GYP. BD. W/ 2x WOOD FRAMED SOFFIT AND/OR DROPPED CEILING OVER BATHROOM, ENSUITE, CLOSETS, ETC. FOR MECH. DUCTWORK AS REQ. (COORDINATE WITH HVAC DESIGN AND LAYOUT)

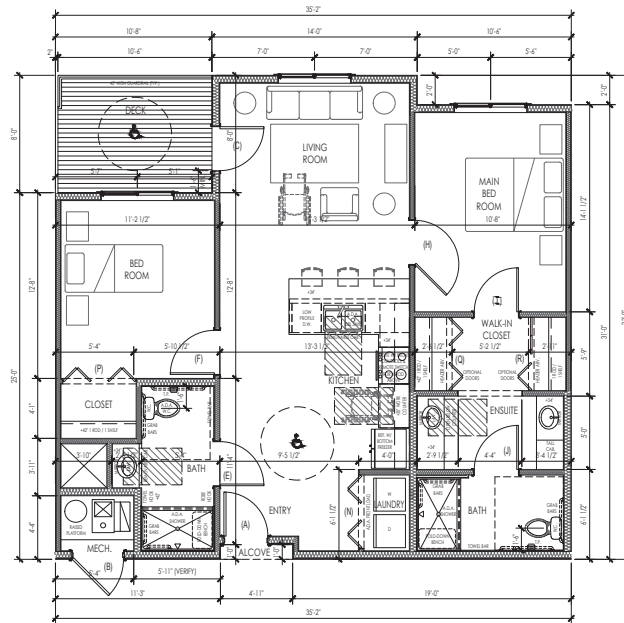


2A TWO-BEDROOM UNIT (ANSI TYPE "A")
 1,039 SQ.FT. (UNIT 101) Scale: 1/4" = 1'-0"
 NOTE: PROVIDE 1/2" TYPE "C" GYP. BD. W/ 2x WOOD FRAMED SOFFIT AND/OR DROPPED CEILING OVER BATHROOM, ENSUITE, CLOSETS, ETC. FOR MECH. DUCTWORK AS REQ. (COORDINATE WITH HVAC DESIGN AND LAYOUT)

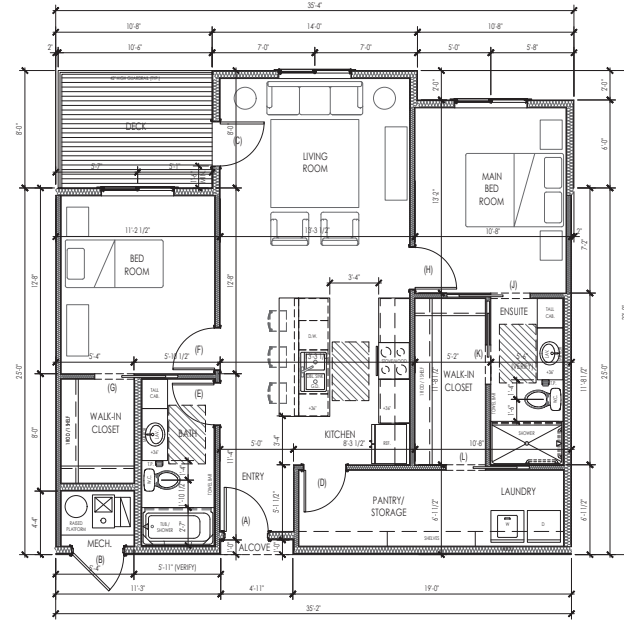

2B TWO-BEDROOM UNIT (ANSI TYPE "B")
 1,039 SQ.FT. (UNITS 105, 106, 201, 202, 301, 302, 303, 306) Scale: 1/4" = 1'-0"
 NOTE: PROVIDE 1/2" TYPE "C" GYP. BD. W/ 2x WOOD FRAMED SOFFIT AND/OR DROPPED CEILING OVER BATHROOM, ENSUITE, CLOSETS, ETC. FOR MECH. DUCTWORK AS REQ. (COORDINATE WITH HVAC DESIGN AND LAYOUT)

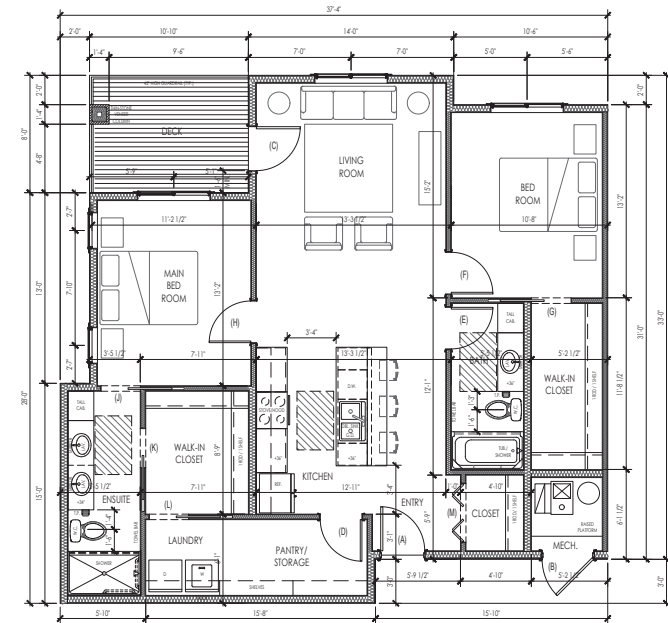

2M TWO-BEDROOM "MAX" (ANSI TYPE "B")
 1,147 SQ.FT. (UNITS 101, 103, 201, 202, 301, 302, 303, 305) Scale: 1/4" = 1'-0"
 NOTE: PROVIDE 1/2" TYPE "C" GYP. BD. W/ 2x WOOD FRAMED SOFFIT AND/OR DROPPED CEILING OVER BATHROOM, ENSUITE, CLOSETS, ETC. FOR MECH. DUCTWORK AS REQ. (COORDINATE WITH HVAC DESIGN AND LAYOUT)

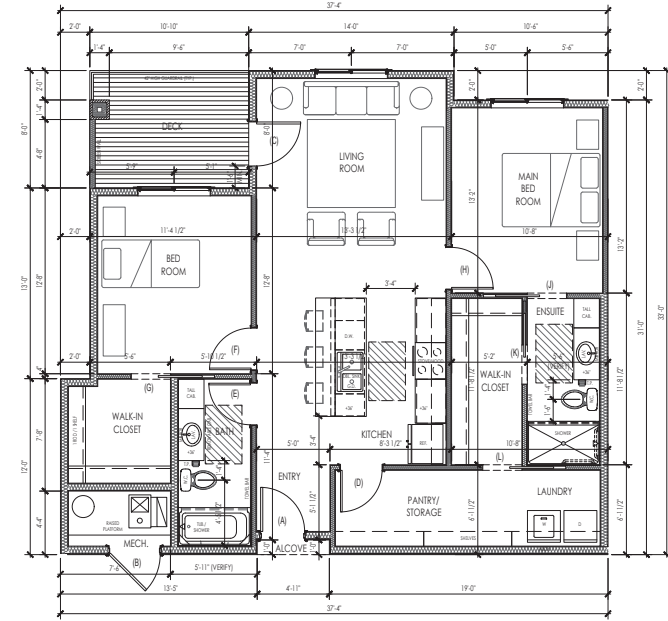

2P TWO-BEDROOM "PLUS" (ANSI TYPE "B")
 1,075 SQ.FT. (UNITS 101 & 102) Scale: 1/4" = 1'-0"
 NOTE: PROVIDE 1/2" TYPE "C" GYP. BD. W/ 2x WOOD FRAMED SOFFIT AND/OR DROPPED CEILING OVER BATHROOM, ENSUITE, CLOSETS, ETC. FOR MECH. DUCTWORK AS REQ. (COORDINATE WITH HVAC DESIGN AND LAYOUT)

606 14TH AVE SW
 CEDAR RAPIDS, IA 52404
 319-365-1150

2435 KIMBERLY RD.
 SUITE 240S
 BETTENDORF, IA 52722
 563-359-3117

SELECT STRUCTURAL
 SELECT-STRUCTURAL.COM

REVISIONS		DESCRIPTION
#	DATE	BY


Navigate
 HOMES

CARDINAL HEIGHTS 30-PLEX
 DEER CREEK ROAD
 IOWA CITY, IOWA
 NAVIGATE HOMES


DRAWN BY: []
 CHECKED BY: []
 APPROVED BY: []
 JOB DATE: 4.8.20
 JOB NO: 2324

SHEET TITLE
 UNIT PLANS - TYPES 'A' & 'B'


PAGE NO.
 A-150

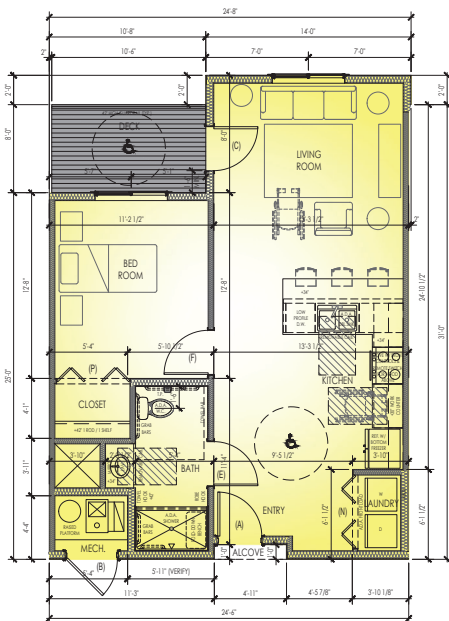


1A ONE-BEDROOM UNIT (ANSI TYPE "A")
690 SQ.FT. (UNIT 103) Scale: 1/4" = 1'-0"
NOTE: PROVIDE 1/2" TYPE "C" GYP. BD. W/ 2x WOOD FRAMED SOFFIT AND/OR DROPPED CEILING OVER BATHROOM, ENSUITE, CLOSETS, ETC. FOR MECH. DUCTWORK AS REQ. (COORDINATE WITH HVAC DESIGN AND LAYOUT)

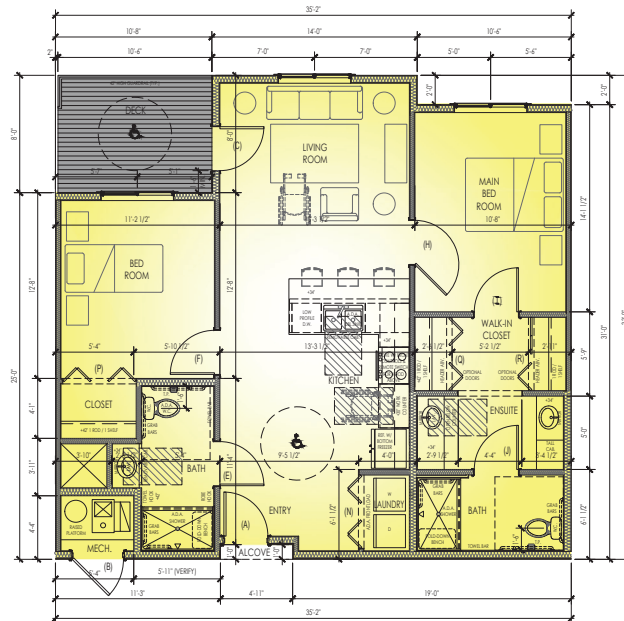


2A TWO-BEDROOM UNIT (ANSI TYPE "A")
1,090 SQ.FT. (UNIT 203) Scale: 1/4" = 1'-0"
NOTE: PROVIDE 1/2" TYPE "C" GYP. BD. W/ 2x WOOD FRAMED SOFFIT AND/OR DROPPED CEILING OVER BATHROOM, ENSUITE, CLOSETS, ETC. FOR MECH. DUCTWORK AS REQ. (COORDINATE WITH HVAC DESIGN AND LAYOUT)

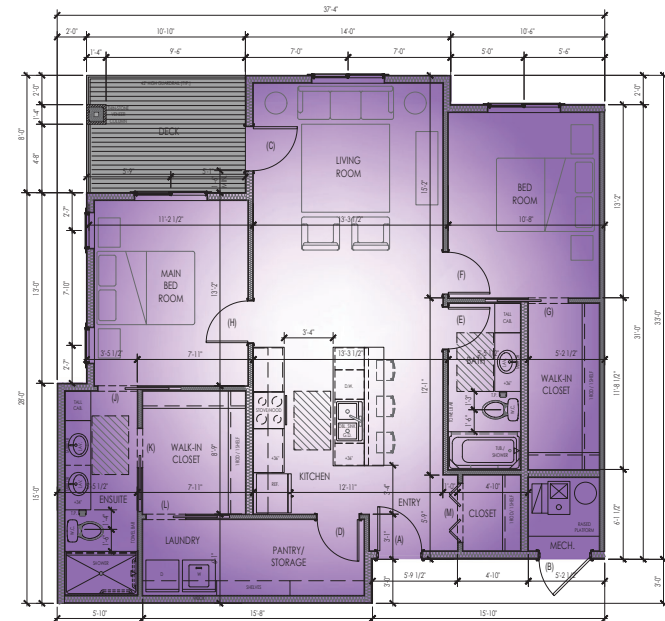


2M TWO-BEDROOM "MAX" (ANSI TYPE "B")
NOTE: PROVIDE 1/2" TYPE "C" GYP. BD. W/ 2x WOOD FRAMED SOFFIT AND/OR DROPPED CEILING OVER BATHROOM, ENSUITE, CLOSETS, ETC. FOR MECH. DUCTWORK AS REQ. (COORDINATE WITH HVAC DESIGN AND LAYOUT)

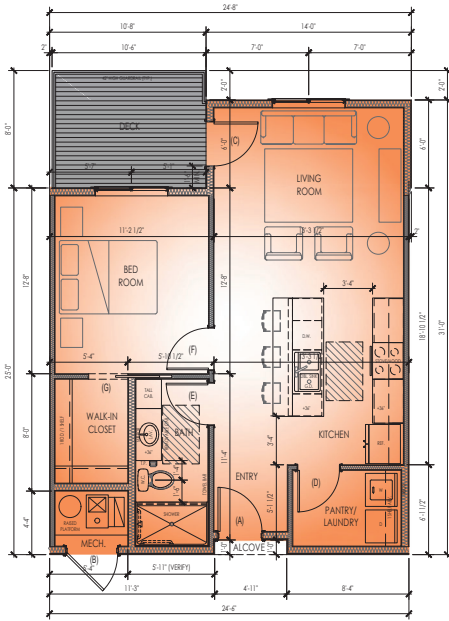

1B ONE-BEDROOM UNIT (ANSI TYPE "B")
690 SQ.FT. (UNITS 104, 107, 204, 206, 304, 307, 308) Scale: 1/4" = 1'-0"
NOTE: PROVIDE 1/2" TYPE "C" GYP. BD. W/ 2x WOOD FRAMED SOFFIT AND/OR DROPPED CEILING OVER BATHROOM, ENSUITE, CLOSETS, ETC. FOR MECH. DUCTWORK AS REQ. (COORDINATE WITH HVAC DESIGN AND LAYOUT)

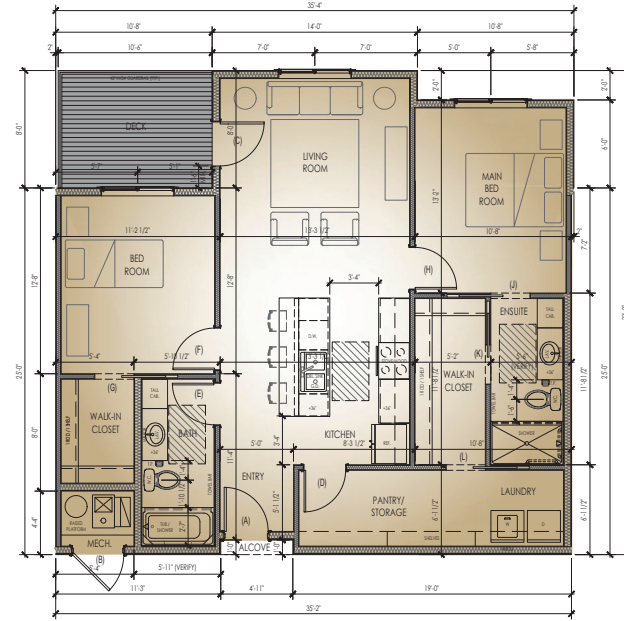

2B TWO-BEDROOM UNIT (ANSI TYPE "B")
1,090 SQ.FT. (UNITS 105, 106, 205, 206, 305, 306, 306) Scale: 1/4" = 1'-0"
NOTE: PROVIDE 1/2" TYPE "C" GYP. BD. W/ 2x WOOD FRAMED SOFFIT AND/OR DROPPED CEILING OVER BATHROOM, ENSUITE, CLOSETS, ETC. FOR MECH. DUCTWORK AS REQ. (COORDINATE WITH HVAC DESIGN AND LAYOUT)

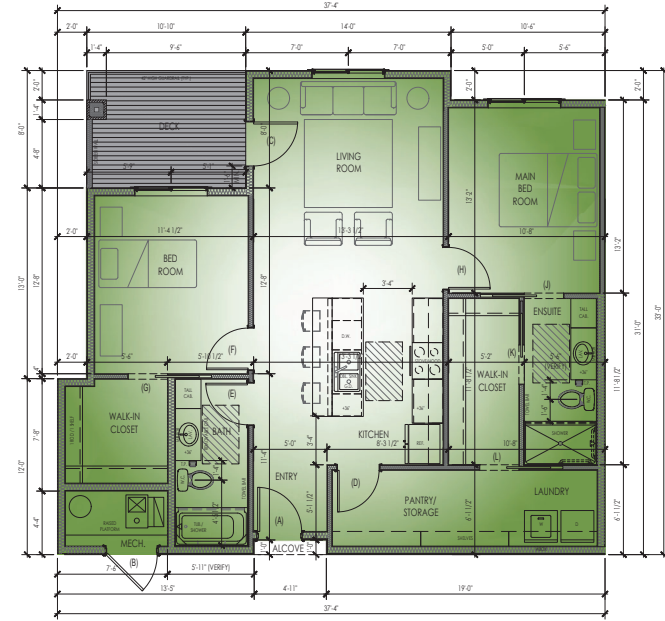

2P TWO-BEDROOM "PLUS" (ANSI TYPE "B")
1,075 SQ.FT. (UNITS 101 & 102) Scale: 1/4" = 1'-0"
NOTE: PROVIDE 1/2" TYPE "C" GYP. BD. W/ 2x WOOD FRAMED SOFFIT AND/OR DROPPED CEILING OVER BATHROOM, ENSUITE, CLOSETS, ETC. FOR MECH. DUCTWORK AS REQ. (COORDINATE WITH HVAC DESIGN AND LAYOUT)

606 14TH AVE SW
CEDAR RAPIDS, IA 52404
319-365-1150

2435 KIMBERLY RD.
SUITE 2405
BETTENDORF, IA 52722
563-359-3117

SELECT
STRUCTURAL
SELECT-STRUCTURAL.COM

REV	DATE	BY	DESCRIPTION

Navigate
HOMES

CARDINAL HEIGHTS 30-PLEX
DEER CREEK ROAD
IOWA CITY, IOWA
NAVIGATE HOMES

SHEET TITLE
UNIT PLANS - TYPES 'A' & 'B'

DATE: 4.8.20
JOB NO: 2324
PAGE NO: A-150C

P:\2024\34-25 CARDINAL HEIGHTS 30-PLEX - NAVIGATE\34-25 CARDINAL HEIGHTS 30-PLEX 122522.dwg



- Stackase 'STERLING GREY' (THIN STONE VENEER)
- Diamond Kote 'WHITE' (VERT. BOARD & BATTEN)
- Royal 'IRONSTONE' (4" HORIZ. SIDING)
- Hardie Panel Fascia & Trims
- Diamond Kote 'CANYON' (8" RIDGEGRACK HORIZ. SIDING)
- Diamond Kote 'GRAPHITE' (VERT. BOARD & BATTEN)
- Royal 'SHAMROCK' (4" HORIZ. SIDING)
- Ridgestone 'WHITELAND' (THIN VENEER STONE)

606 14TH AVE SW
CEDAR RAPIDS, IA 52404
319-365-1150

2435 KIMBERLY RD.
SUITE 240S
BETTENDORF, IA 52722
563-359-3117

SELECT
STRUCTURAL

SELECT-STRUCTURAL.COM

REVISIONS	
#	DATE

THESE PLANS ARE PROPERTY OF SELECT STRUCTURAL ENGINEERING, LLC
DO NOT MODIFY, ALTER, REPRODUCE OR RECORD WITHOUT PERMISSION

NAVIGATE
HOME

CARDINAL HEIGHTS 30-PLEX
DEER CREEK ROAD
IOWA CITY IOWA
NAVIGATE HOMES

SHEET TITLE
EXTERIOR ELEVATIONS

DRAWN BY: JVB
CHECKED BY: JVB
APPROVED BY: JVB
JOB DATE: 4.8.2024
JOB NO: 3424

PAGE NO: A-200

P:\2024\34-25\CARDINAL HEIGHTS 30-PLX - NAVIGATE HOME CARE CARDINAL ILL. C-08011728.dwg



E EAST ELEVATION

SCALE: 1/8" = 1'-0"



CARDINAL HEIGHTS

IOWA CITY
(30 UNITS)

N NORTH ELEVATION (PARKING LOT SIDE)

SCALE: 1/8" = 1'-0"

- STACKCASE "STERLING GREY" (THIN STONE VENEER)
- DIAMOND KOTE "WHITE" (VERT. BOARD & BATTEN)
- ROYAL "IRONSTONE" (4" HORIZ. SIDING)
- DIAMOND KOTE "CANYON" (8" RIDGEGACK HORIZ. SIDING)
- DIAMOND KOTE "GRAPHITE" (VERT. BOARD & BATTEN)
- ROYAL "SHAMROCK" (4" HORIZ. SIDING)
- HARDIE PANEL, FASCIA & TRIMS
- RIDGESTONE "WHITELAND" (THIN VENEER STONE)

606 14TH AVE SW
CEDAR RAPIDS, IA 52404
319-365-1150

2435 KIMBERLY RD.
SUITE 240S
BETTENDORF, IA 52722
563-359-3117

SELECT STRUCTURAL

SELECT-STRUCTURAL.COM

REVISIONS		DESCRIPTION
#	DATE	BY

THIS DRAWING IS THE PROPERTY OF SELECT STRUCTURAL ENGINEERING, LLC
DO NOT MODIFY, ALTER, REPRODUCE, OR TRANSMIT IN ANY MANNER WITHOUT PERMISSION

NAVIGATE HOME CARE

CARDINAL HEIGHTS 30-PLX
DEER CREEK ROAD
IOWA CITY IOWA
NAVIGATE HOMES

SHEET TITLE
EXTERIOR ELEVATIONS

DRAWN BY: IVE
CHECKED BY: IVE
APPROVED BY: IVE
JOB DATE: 4.8.2024
JOB NO: 3424

PAGE NO. A-201