
LOWER LEVEL PLAN

1/4" = 1'-0"

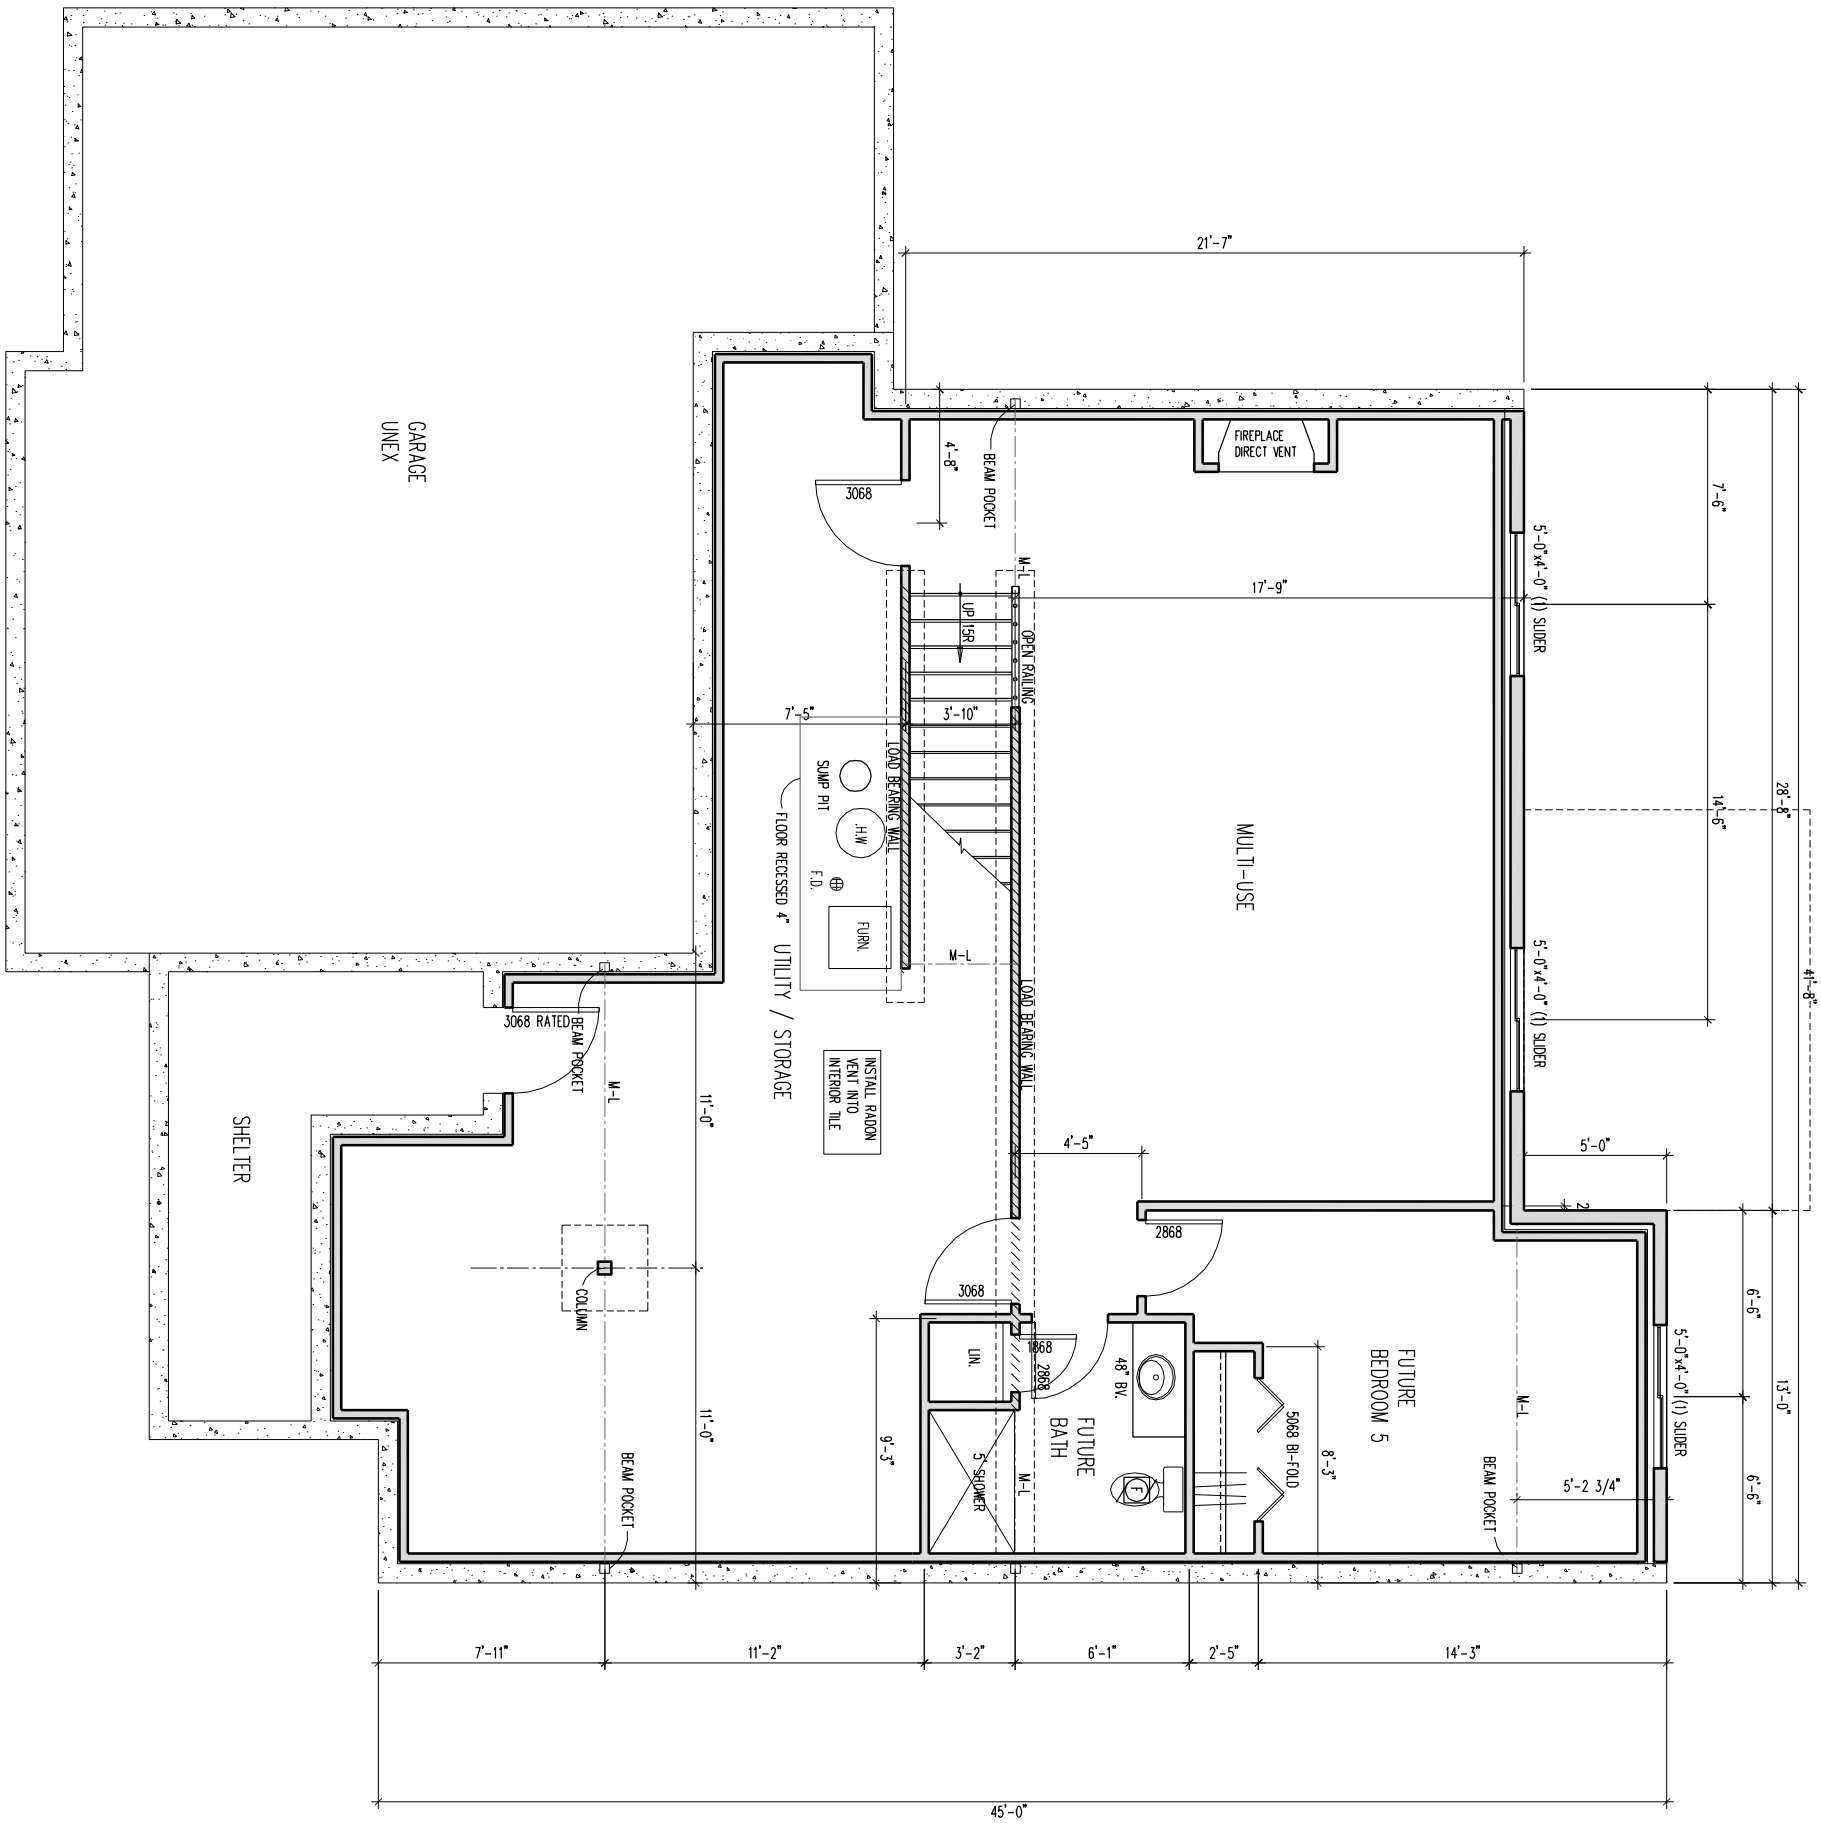

DRAWING # A.102	PLAN SET IS FOR DIMENSIONAL PURPOSES ONLY. IHD IS NOT AN ARCHITECT OR ENGINEER. CONTRACTOR ASSUMES ALL RESPONSIBILITY FOR CONFORMING TO ALL BUILDING CODES / ORDINANCES. CONTRACTOR ALSO ASSUMES ALL RESPONSIBILITY REGARDING STRUCTURAL INTEGRITY, MECHANICAL AND ELECTRICAL DESIGN /CALCULATIONS AND CODES.	CBC HOMES LOWER LEVEL PLAN		SQUARE FOOTAGE: 1527 ISSUE DATE: 7-16-12 REVISIONS:	Innovative Home Design, Inc. Designs to Accommodate Your Lifestyle 319-446-6123

© Copyright 2012