


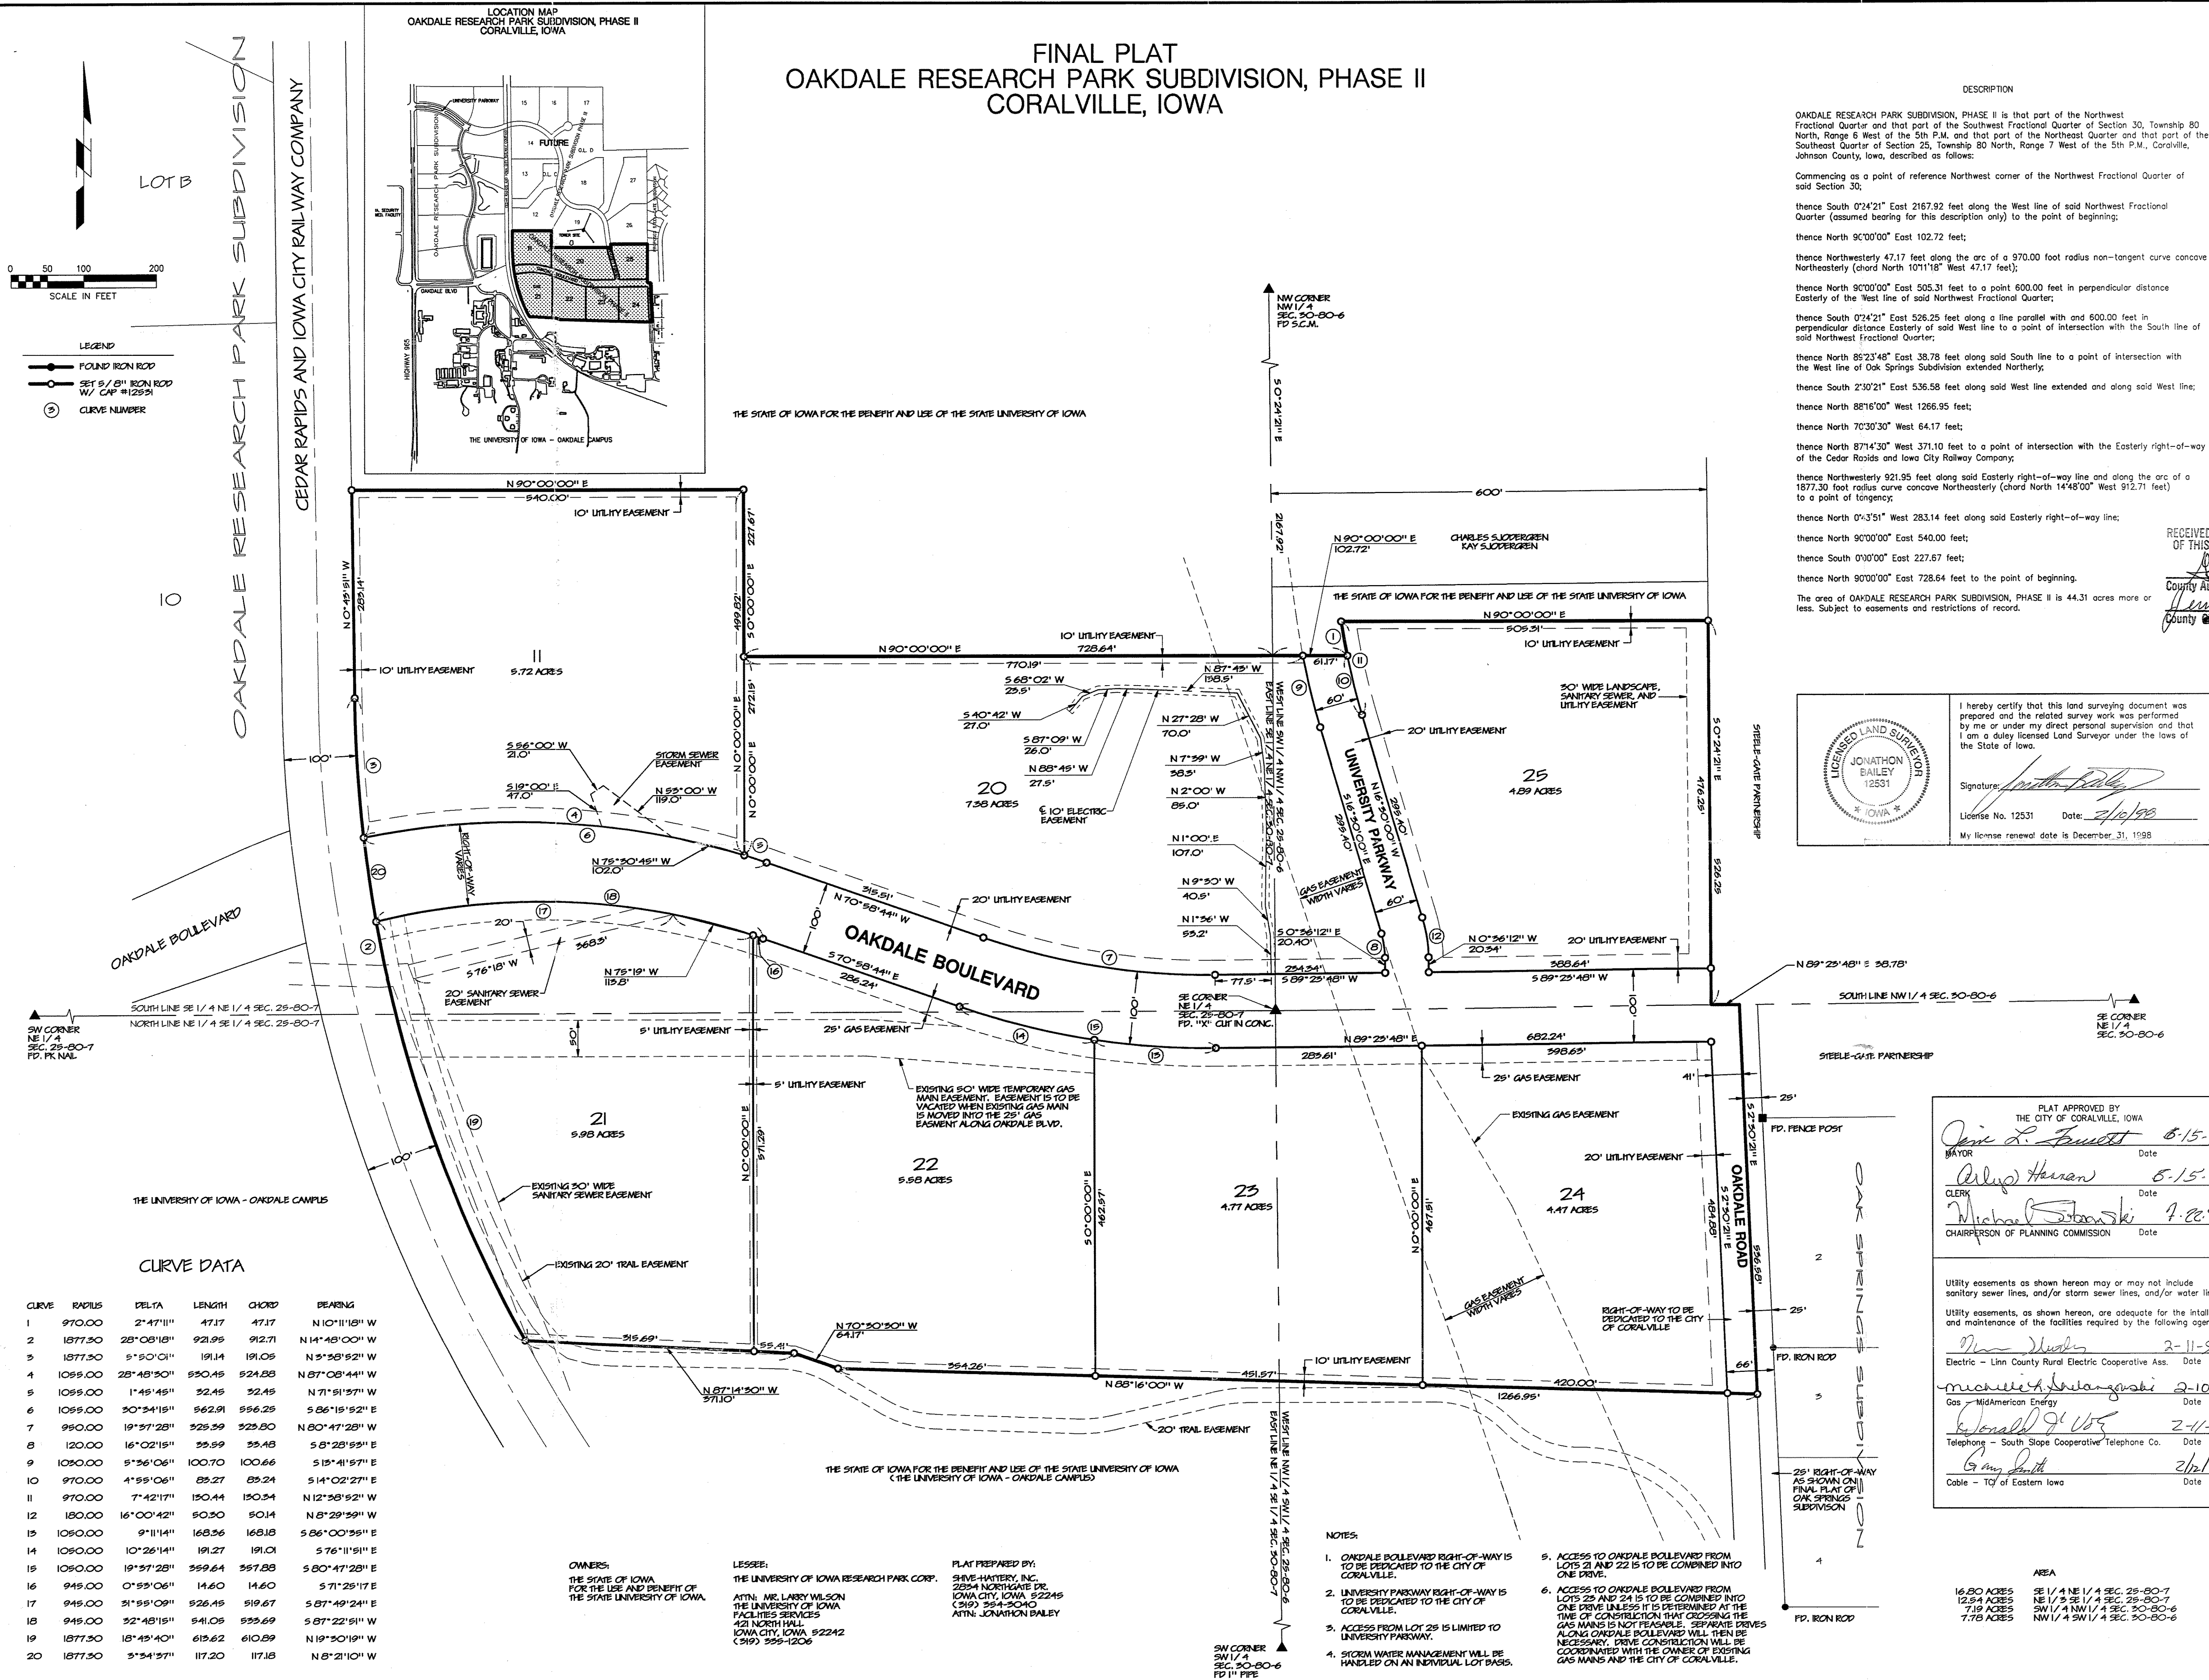

Ser Res., Etc. BK 2583 Pg 190 (9-24-98)

SHIVE-HATTERY
Cedar Rapids, IA • Iowa City, IA • Des Moines, IA
Moline, IL • Bloomington, IL

SHIVE-HATTERY, INC. 2834 NORTHEAST DRIVE IOWA CITY, IOWA 52245
PHONE (319) 354-3040 FAX (319) 354-6921

FINAL PLAT
OAKDALE RESEARCH PARK SUBDIVISION, PHASE
COFALVILLE, IOWA

REV. NO.	
APPROVED	DATE
REV. NO.	
APPROVED	DATE
REV. NO.	
APPROVED	DATE
DRAWN	JB
APPROVED	
ISSUED FOR	FINAL
DATE	1/14/98
FIELD BOOK 943	
SHEET NAME FILED NO. 39 PAGE 2	
FINAL PLAT	
98 SEP 24 AM 11	
JOWSON COUNTY REC	
IOWA CITY, IOWA	
PROJECT NO. 1964-0	
SHEET NO.	

1/1