

WATTS GROUP / 940 SUNRISE DR

SANTA CRUZ PLAN / LOT #32 SUNSET PRAIRIE

9/23/26

VINYL SIDING: NORANDEX WOODSMAN SELECT SANDSTONE

VINYL SHAKES: N/A

B&B BOARD & BATTEN: NORANDEX WOODSMAN SELECT SANDSTONE

SOFFIT/FASCIA/DRIP: BLACK

CORNER TRIM: NORANDEX WOODSMAN SELECT SANDSTONE

LINEAL TRIM: BLACK

FREIZE BOARD: BLACK

SHUTTER COLOR: N/A

STONE & GROUT: CREATIVES MINES TIMBERWOLF CRAFT ORCHARD LIMESTONE ANTIQUE WHITE GROUT

CAPSTONE: INDIANA LIMESTONE

COLUMNS: N/A

GUTTERS/DOWNSPOUTS: BLACK

FRONT DOOR: FULL LITE WITH 6-GRIDS CLEAR GLASS PAINTED SW 7069 IORN ORE

SIDELIGHTS: Full Lite Clear Glass No Grids

BRICK MOULD: BLACK

CORBELS: PAINTED SW 7069 IORN ORE

SHINGLES: LANDMARK MOIRE BLACK

WINDOWS: BLACK ON FRONT - SANDSTONE ON SIDE AND REAR


GARAGE DOOR: OHD BLACKLONG PANEL LONG CLEAR WINDOWS

GARAGE DOOR TRIM: BLACK


DECK: CEDAR

DECK RAILING: CEDAR


DECK COLUMNS: CEDAR

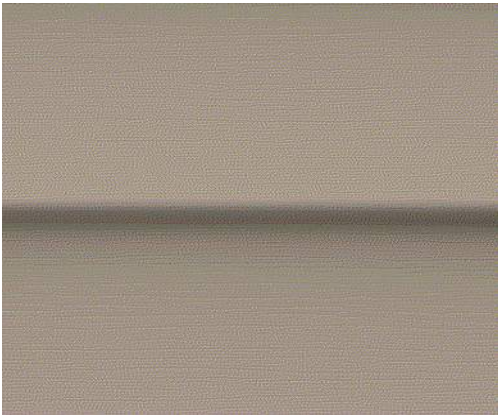

WATTS GROUP / 940 SUNRISE DR SANTA CRUZ PLAN / LOT #32 SUNSET PRAIRIE

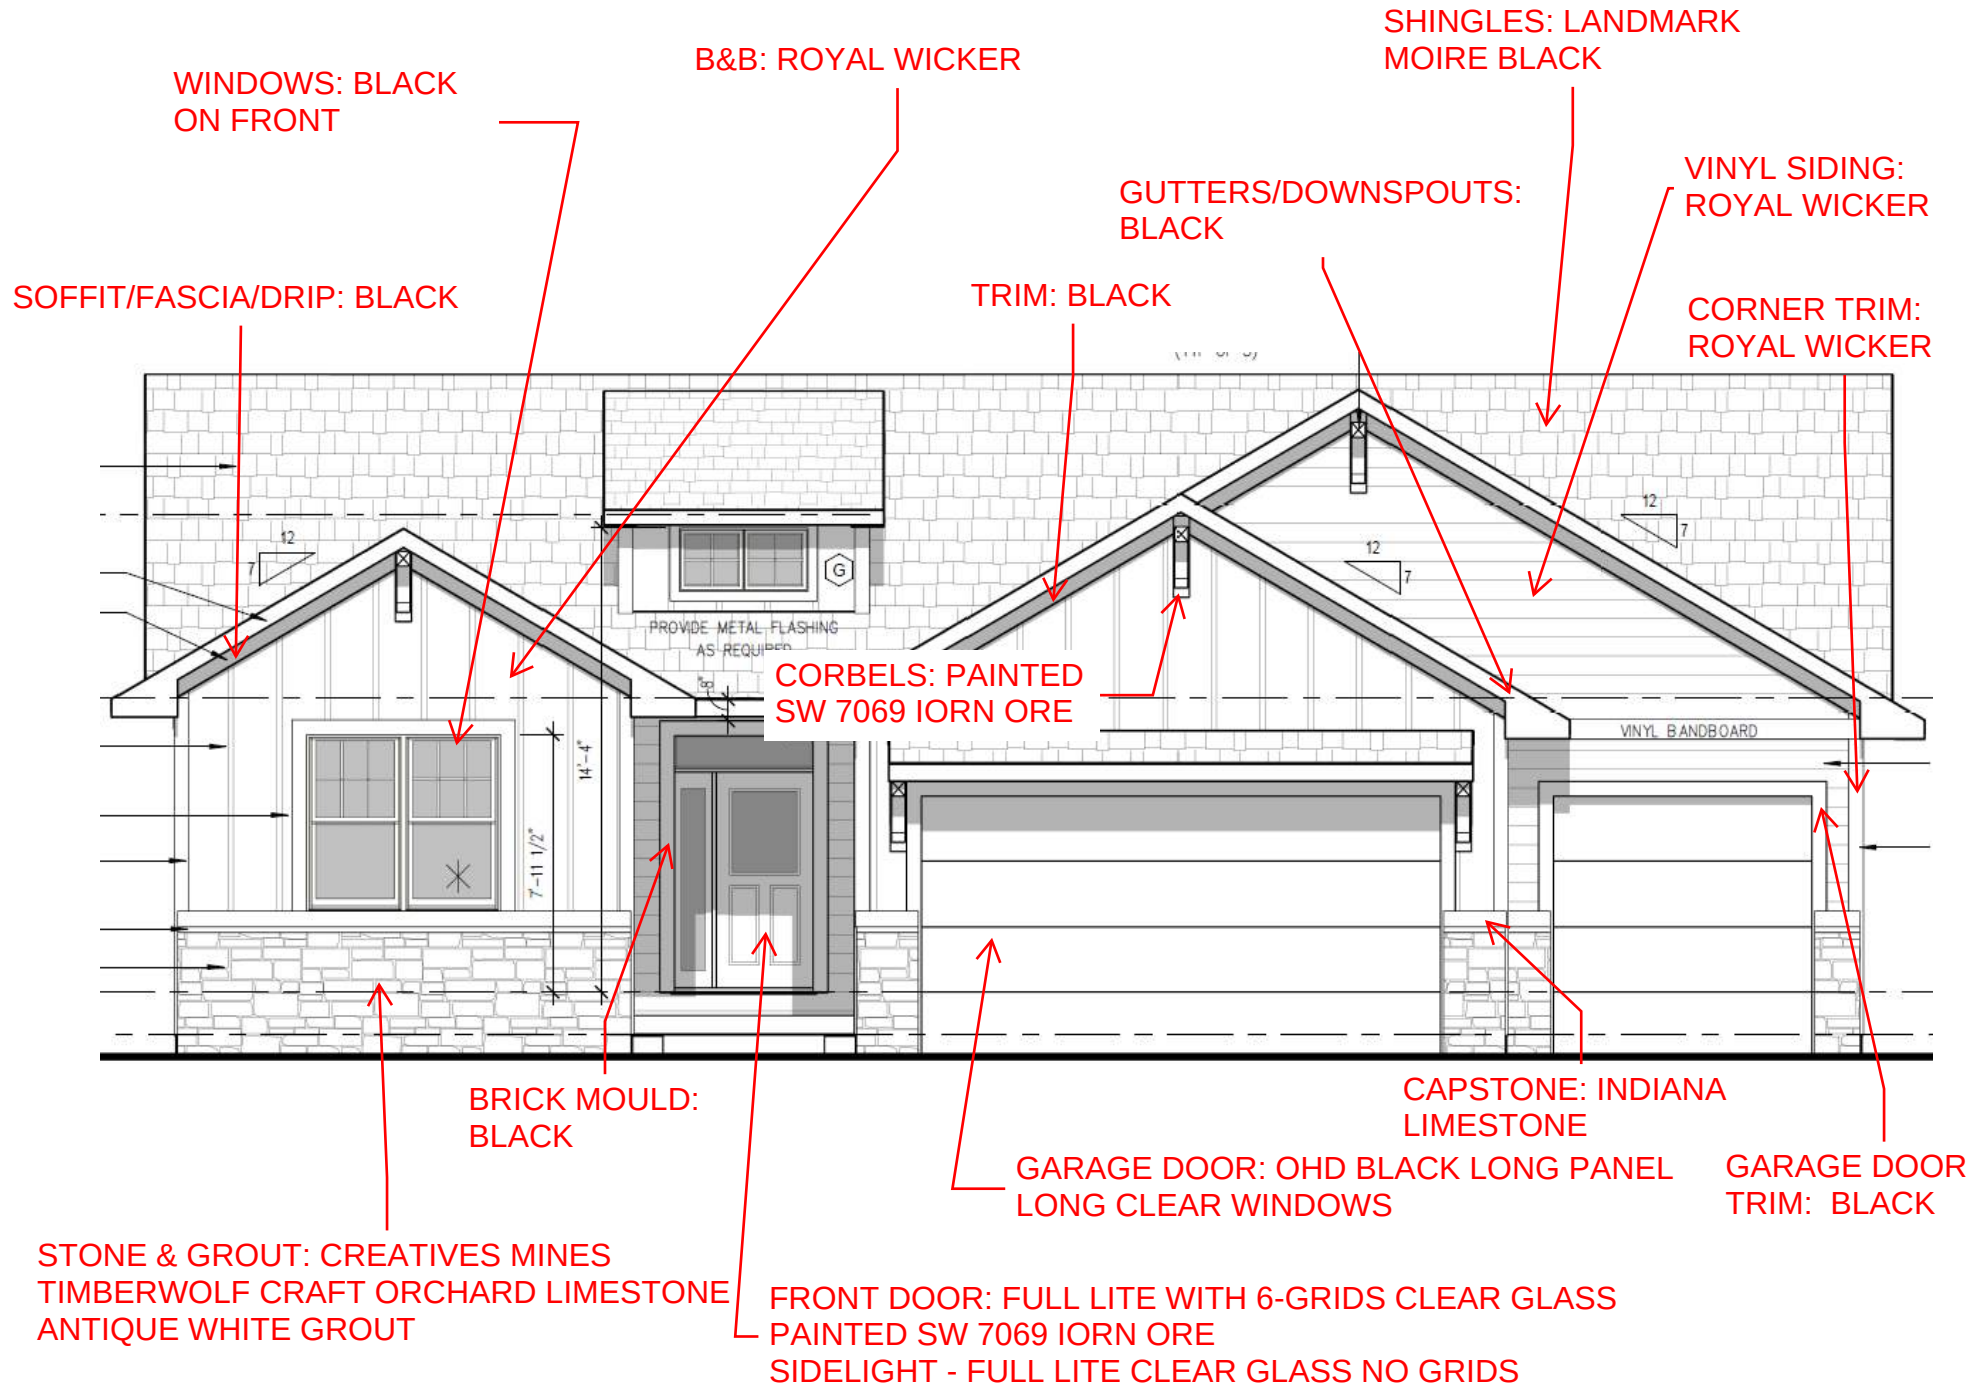

WATTS GROUP / 940 SUNRISE DR
SANTA CRUZ PLAN / LOT #32 SUNSET PRAIRIE

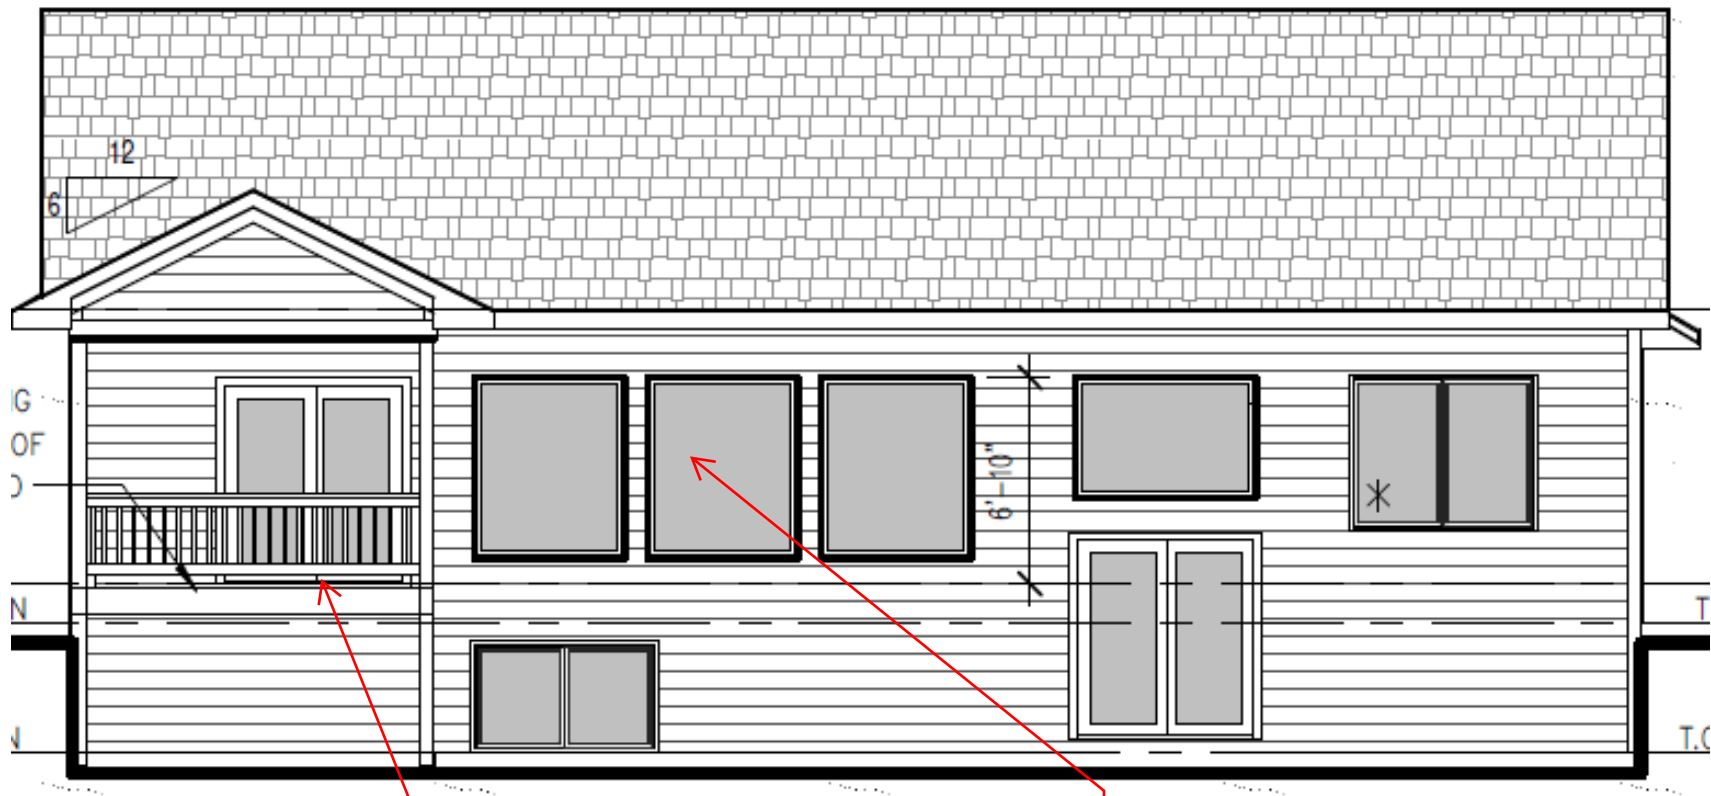

DECK: CEDAR
DECK RAILING: CEDAR
DECK COLUMNS: CEDAR

WINDOWS:
SANDSTONE ON
SIDES & REAR