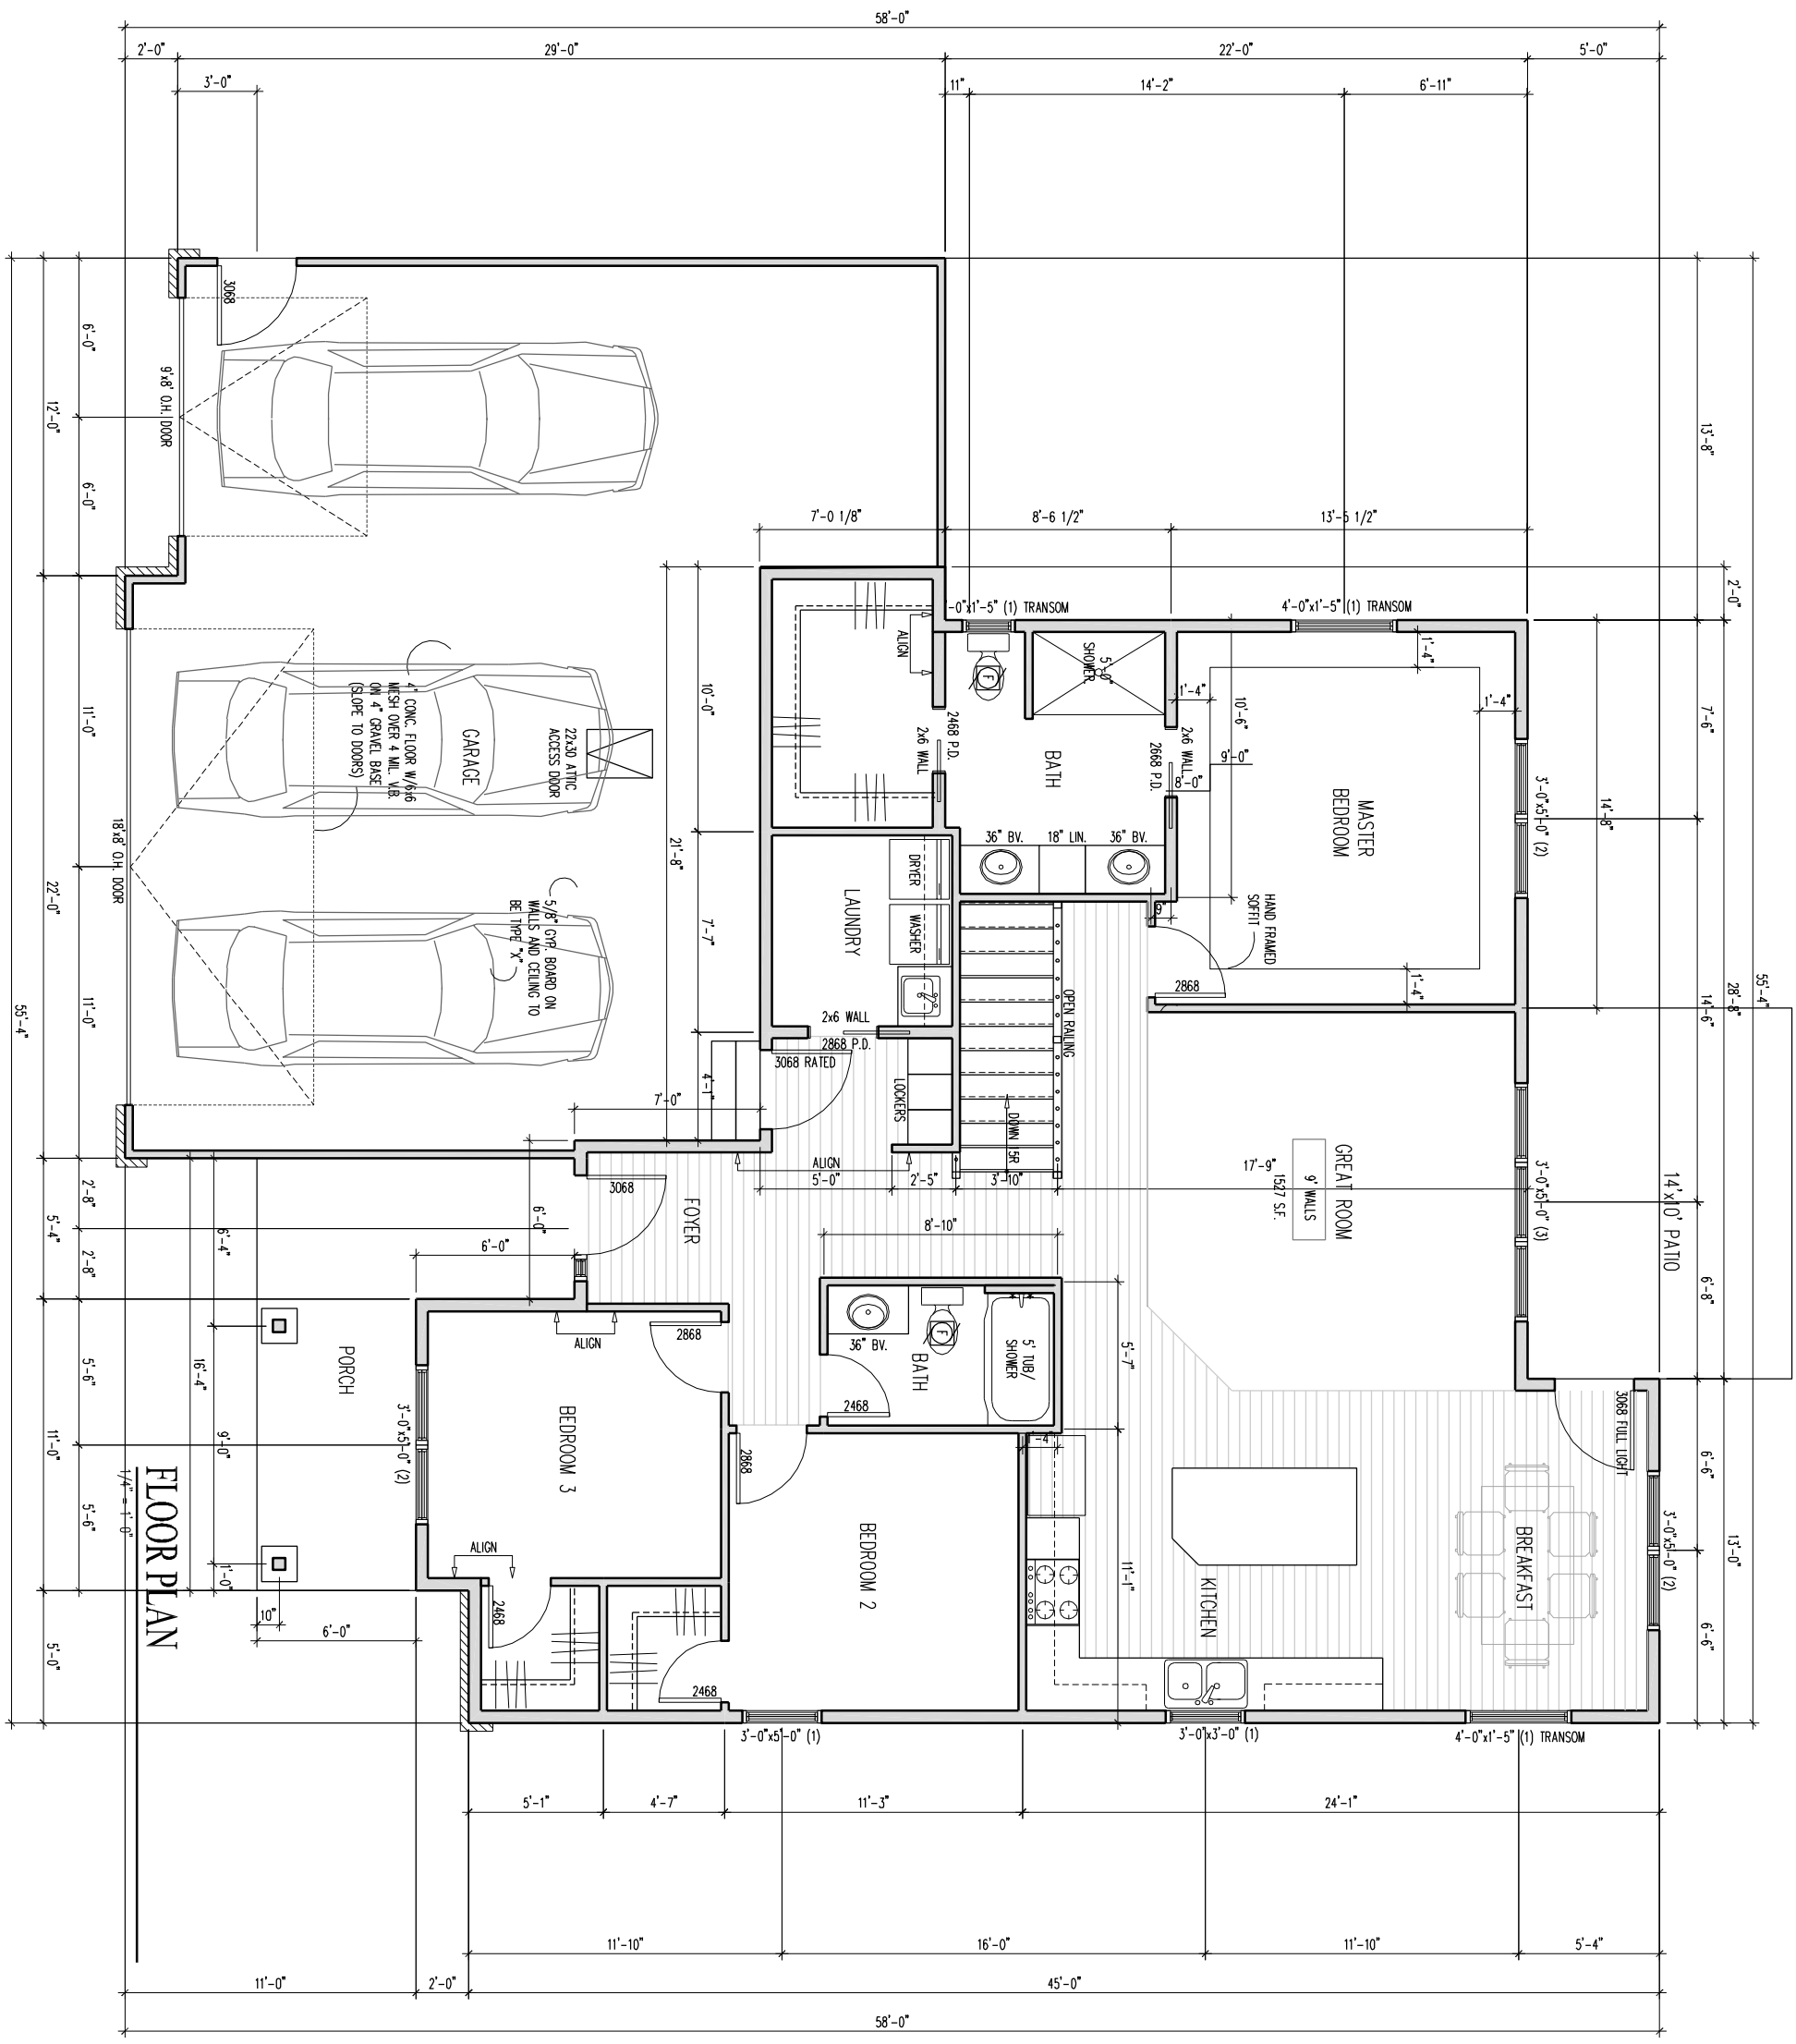


FLOOR PLAN

1/4" = 1'-0"

DRAWING # A.101

PLAN SET IS FOR DIMENSIONAL PURPOSES ONLY. IHD IS NOT AN ARCHITECT OR ENGINEER. CONTRACTOR ASSUMES ALL RESPONSIBILITY FOR CONFORMING TO ALL BUILDING CODES / ORDINANCES. CONTRACTOR ALSO ASSUMES ALL RESPONSIBILITY REGARDING STRUCTURAL INTEGRITY, MECHANICAL AND ELECTRICAL DESIGN /CALCULATIONS AND CODES.

CBC HOMES

FLOOR PLAN

SQUARE FOOTAGE	1527
ISSUE DATE:	7-16-12
REVISIONS:	

© Copyright 2012

Innovative Home Design, Inc.
Designs to Accommodate Your Lifestyle
319-446-6123