


INDEX LEGEND
LOCATION: PART-NW 1/4-SW FR 1/4 & SW 1/4-SW FR 1/4
SECTION 7-79-11
REQUESTOR: BRIAN DAVIS
PROPRIETOR: JANICE E. DAVIS
SURVEYOR: ANTHONY D. FREDERICK, PLS #21103
COMPANY: HART-FREDERICK CONSULTANTS P.C.
510 STATE ST. PO BOX 560 TIFFIN, IA 52340
RETURN TO: tfrederick@hart-frederick.com (319) 545-7215



HART-FREDERICK CONSULTANTS P.C.



www.hart-frederick.com
510 State Street P.O. Box 560 TIFFIN, IOWA 52340-0560 Phone: (319) 545-7215

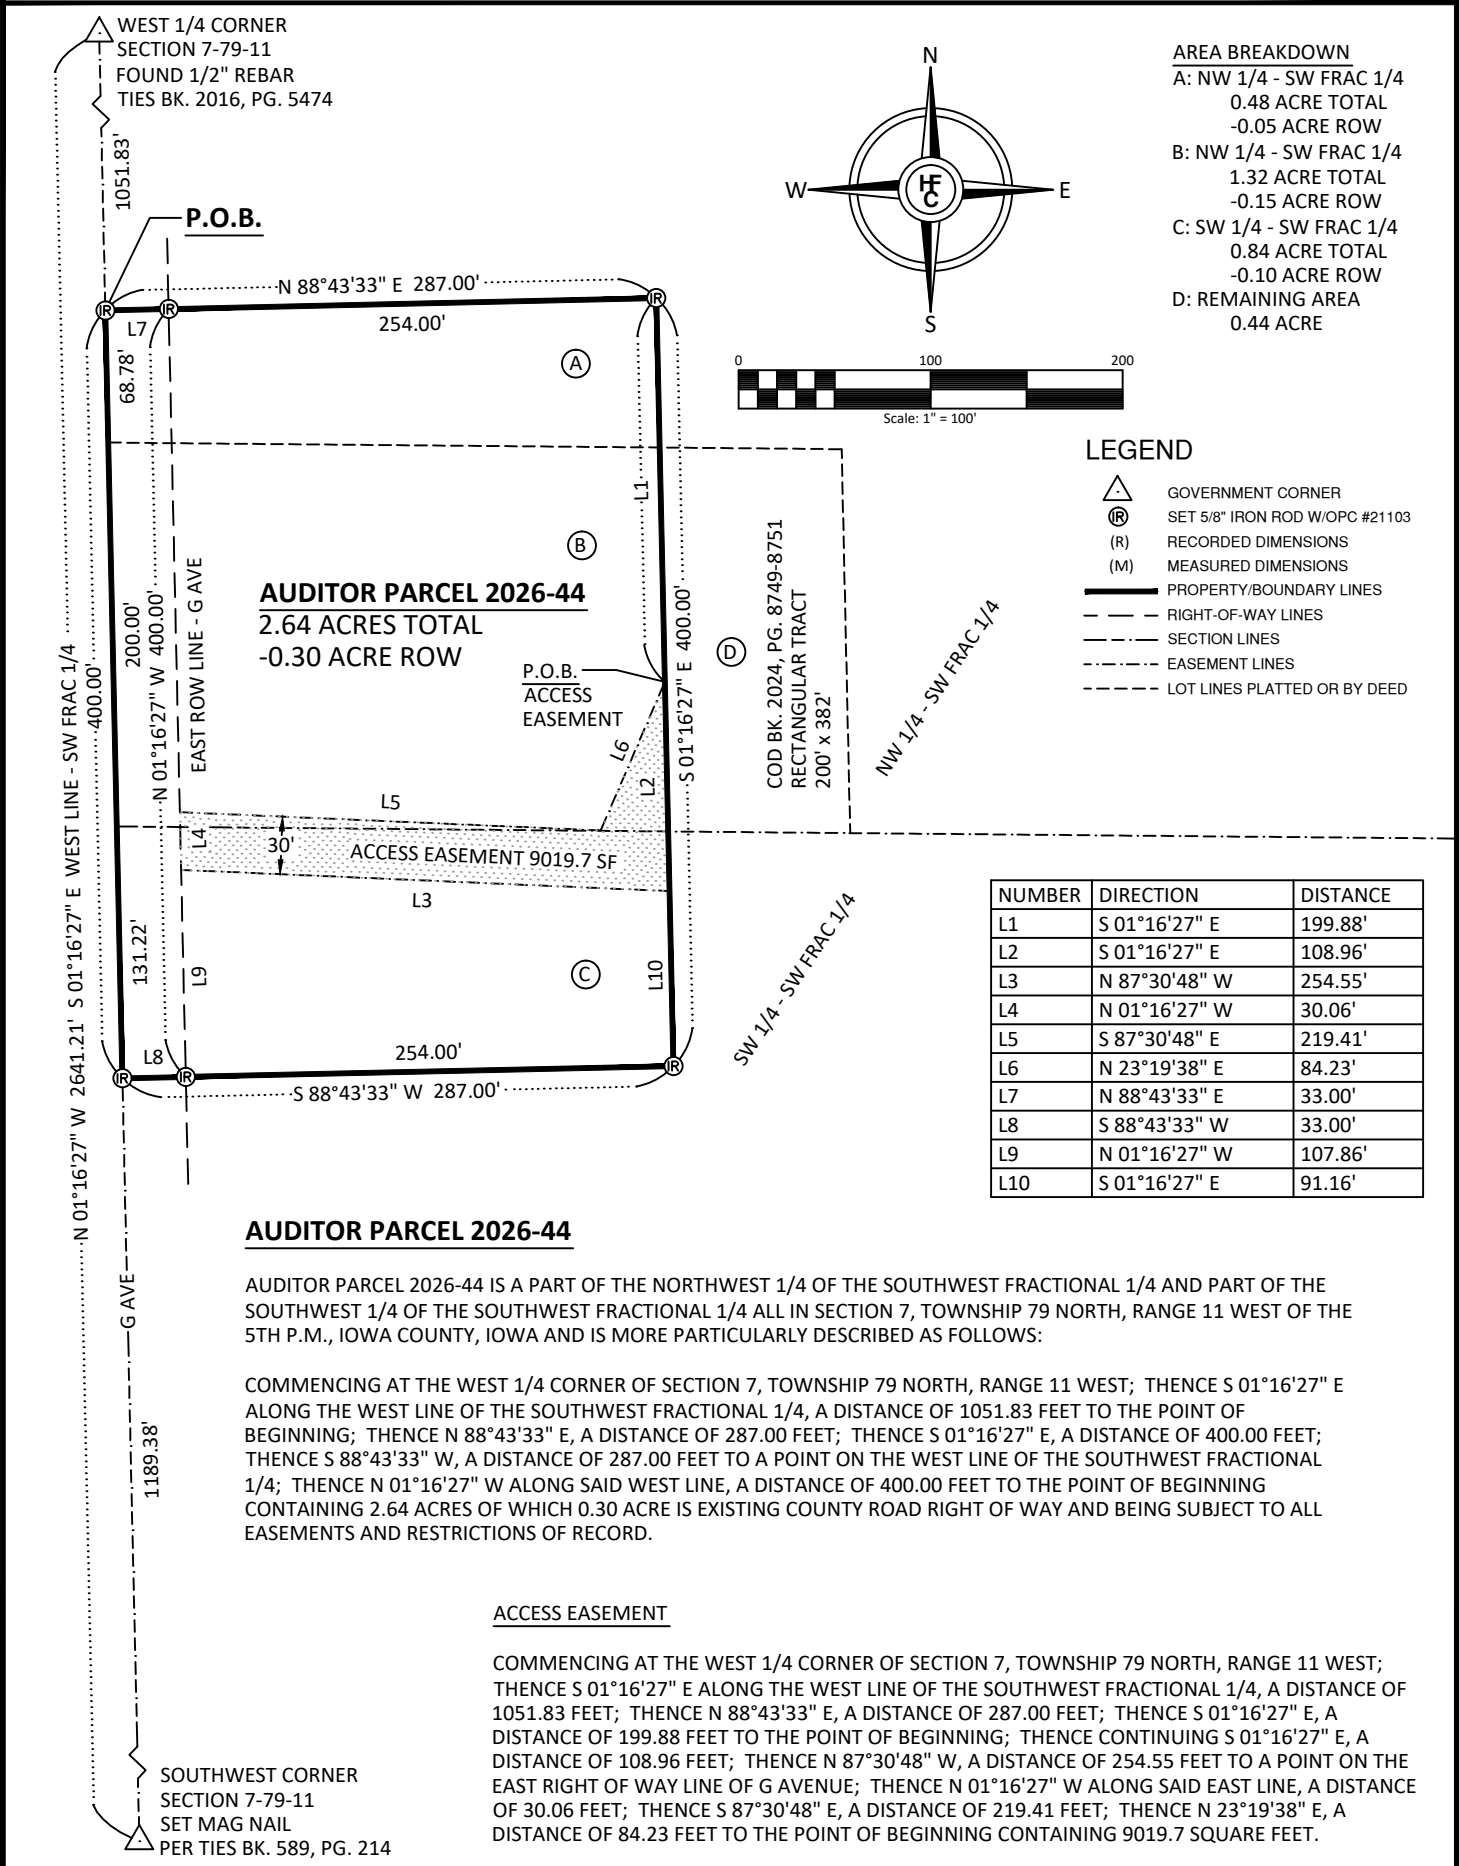

I hereby certify that this land surveying document was prepared and the related survey work was performed by me or under my direct personal supervision and that I am a duly licensed Professional Land Surveyor under the laws of the State of Iowa.

Anthony D. Frederick, P.L.S. Date

Iowa License Number: 21103

My license renewal date is December 31, 2027.

Pages covered by this seal: THIS SHEET ONLY



BASIS OF BEARING
IOWA STATE PLANE
COORDINATE SYSTEM
SOUTH ZONE

PLAT OF SURVEY
AUDITOR PARCEL 2026-44
PART - NW 1/4 - SW FRAC 1/4
& PART SW 1/4 - SW FRAC 1/4
SECTION 7-79-11
IOWA COUNTY, IOWA

DATE: 10/26	DRN: ADF	FLD BK: GPS	PROJ. NO: 267212
-------------	----------	-------------	------------------

Y:\2026 SURVEYS\267212 Davis, Brian\drawing\267212.DWG, 10/19/2026 8:20:31 AM